
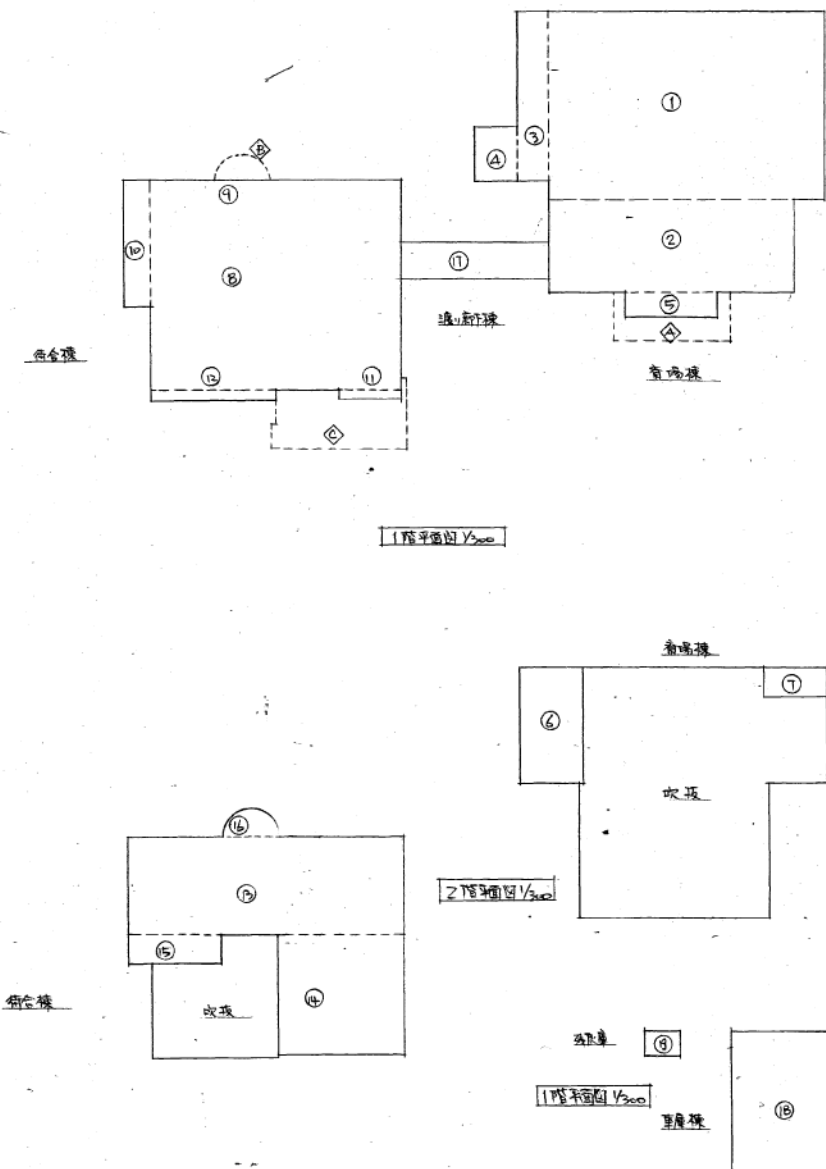



資料18 既存施設参考図

※その他の設計図書は要求水準書で示すとおり閲覧可能

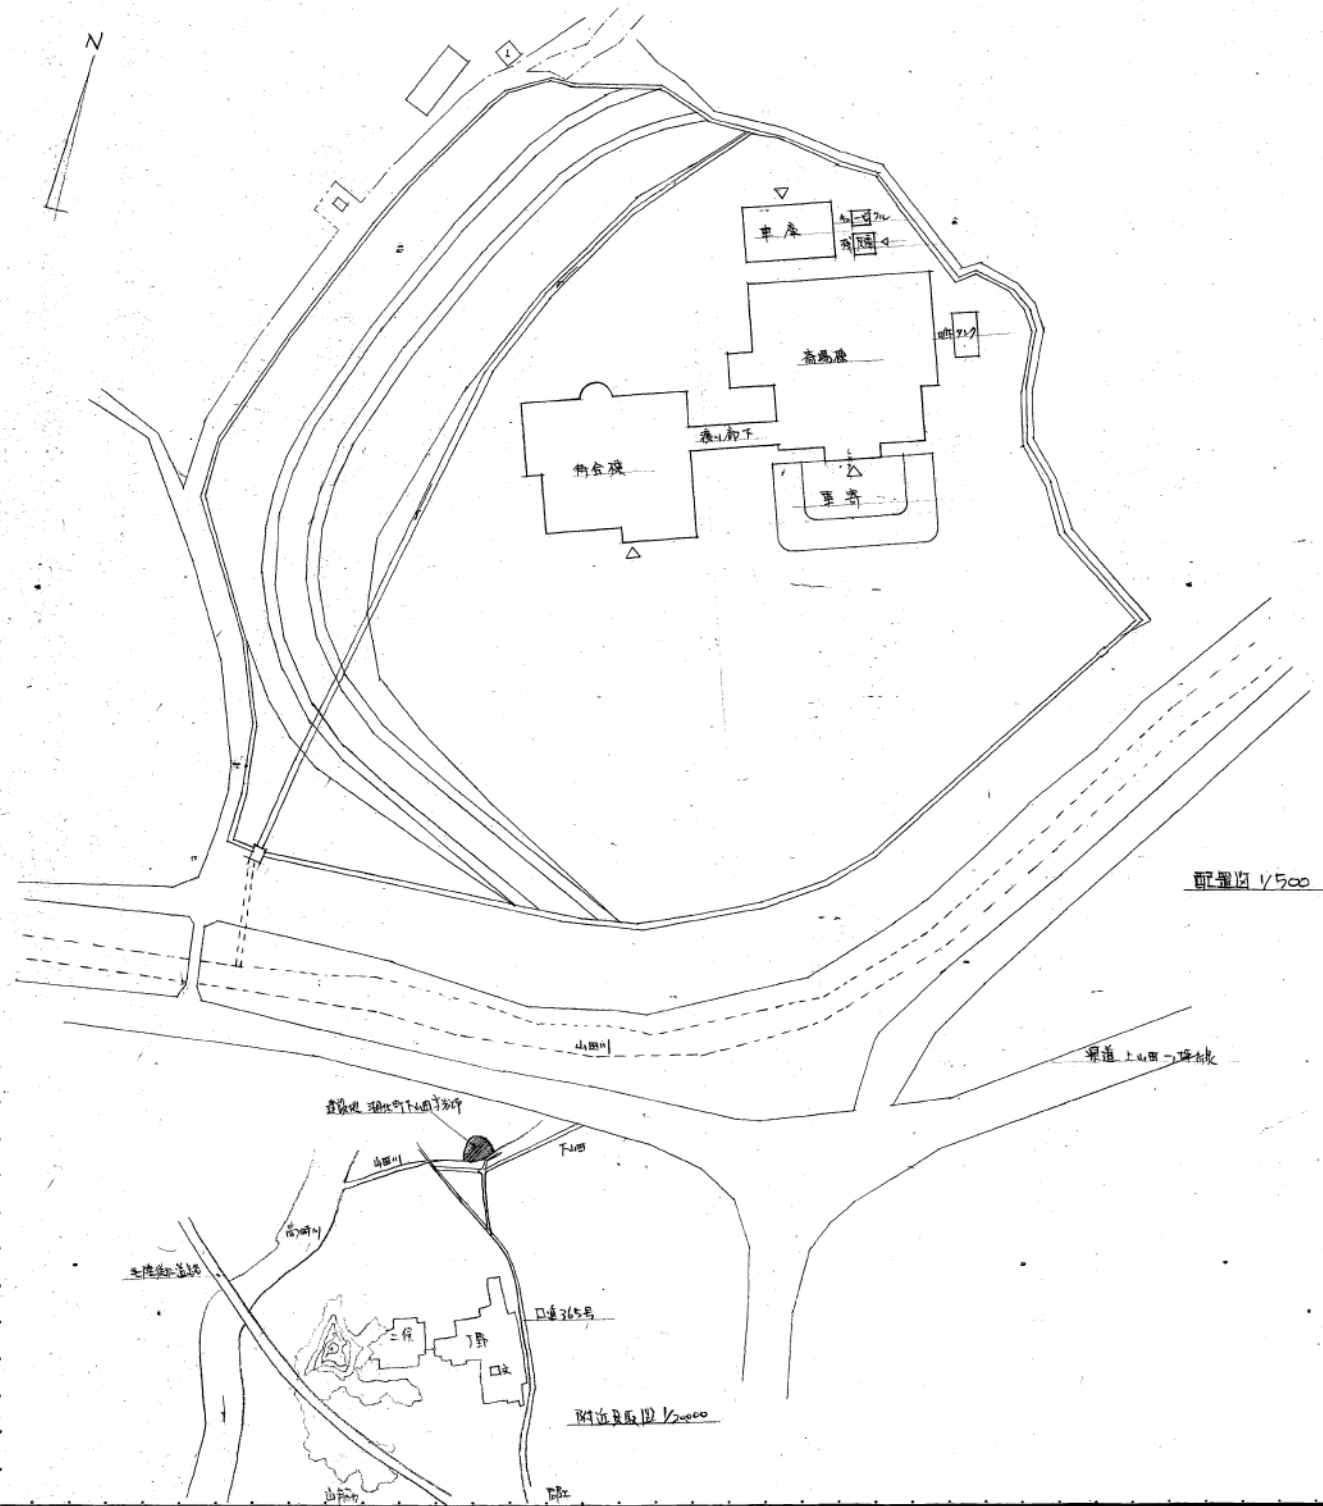


棟名	倉庫棟 (626.90)	待合棟 (671.96)	調理棟 (36.00)	車庫棟 (15.00)	残存(6.00)	計 (1436.46)
1階 床面積	① 19.70 x 22.50 348.75 ② 7.50 x 20.00 150.00 ③ 2.50 x 14.00 35.00 ④ 4.50 x 3.50 15.75 ⑤ 7.50 x 2.00 15.00 564.50	⑥ 17.20 x 20.45 351.74 ⑦ 1.15 x 0.80 0.92 ⑧ 2.00 x 10.45 21.423 ⑨ 5.00 x 0.15 3.75 ⑩ 1.00 x 10.45 10.45 388.285	⑪ 12.00 x 3.00 36.00	⑫ 12.00 x 1.00 12.00	⑬ 2.00 x 3.00 6.00	1090.373
2階 床面積	⑭ 5.20 x 9.50 49.40 ⑮ 2.50 x 5.20 13.00 62.40	⑯ 7.975 x 22.50 179.438 ⑰ 7.475 x 10.215 76.351 ⑱ 2.475 x 7.165 19.218 ⑲ 3.4 x 2.55 x 2.35 x 0.5 8.670 285.675				346.083
建築 面積	① ② ③ ④ ⑤ 564.50 ④ 19.25 x 2.75 x 2.0 19.00 583.50	⑥ ⑦ ⑧ ⑨ ⑩ 383.613 ⑪ 3.625 x 0.5 8.070 ⑫ 0.5 x 5.8 x 10.4 x 0.15 x 2.0 51.90 444.185				1165.273

MEMO	作製年月日	承任	担当	製図	こもれび苑新築工事	縮尺(A1)	整理番号	図面No.
					設計図			
	54 年 4 月 日				図面 附近見取図、配置図、面積表	1/500 1/300		

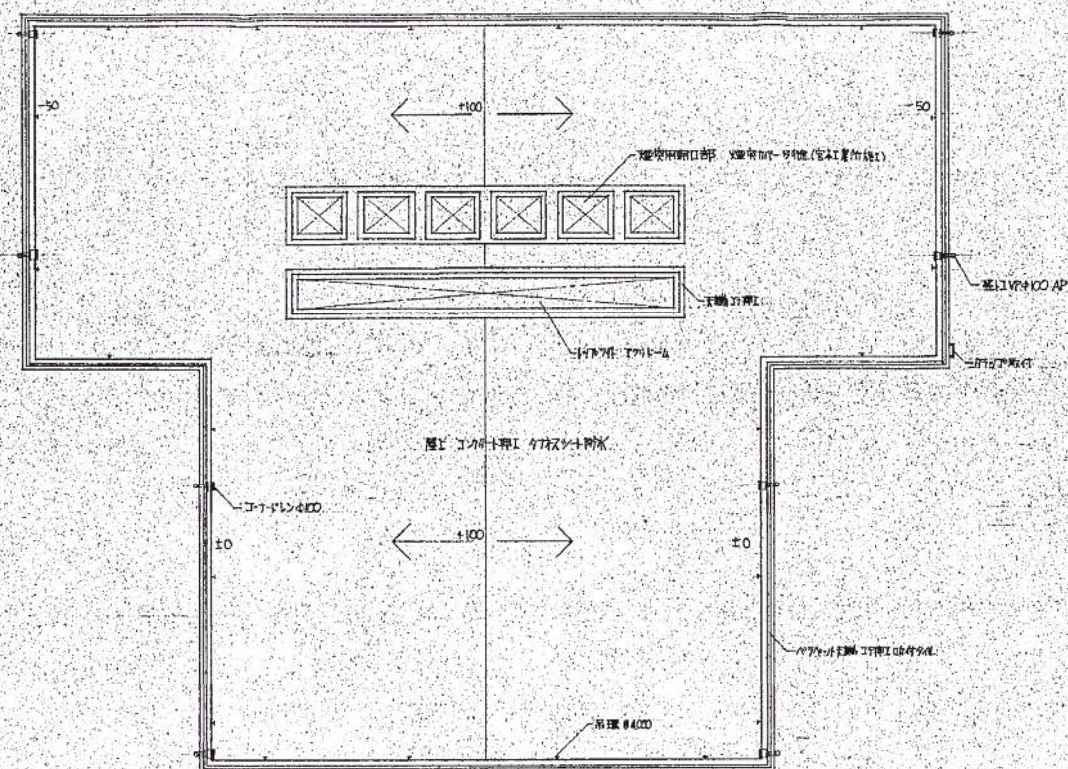


1F

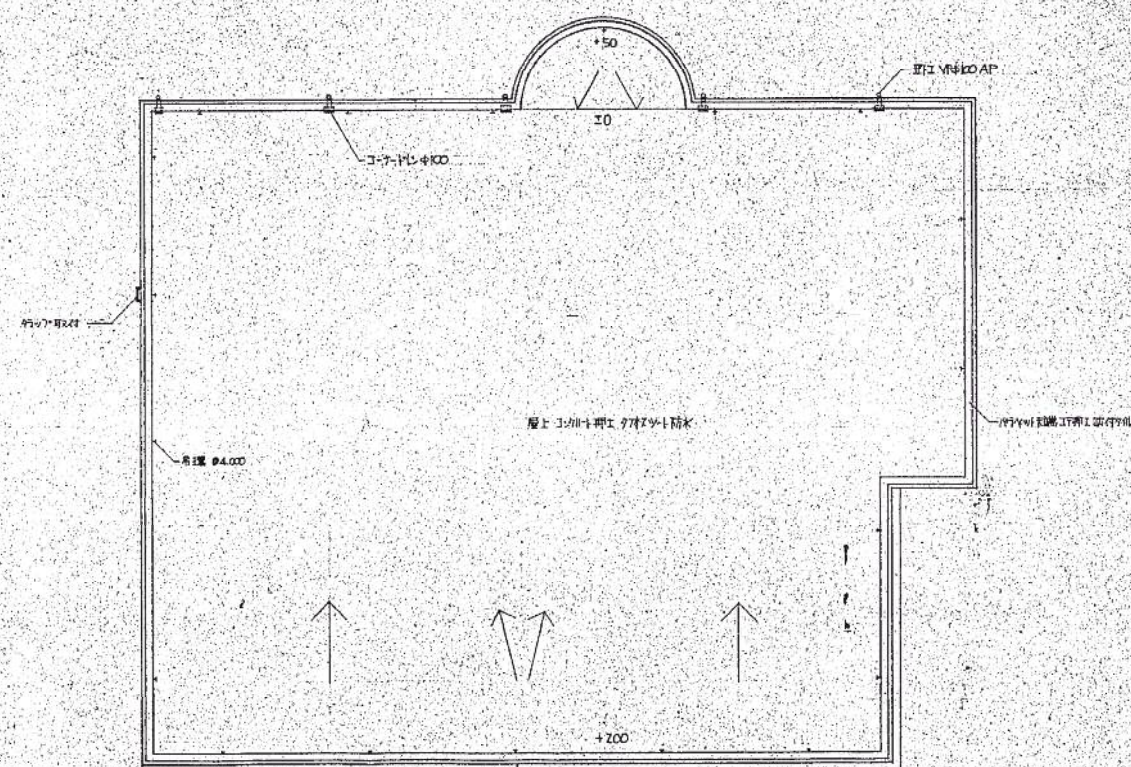


2F


(仮称) 広域斎場新築		工事設計図	NO.
図面名称	2F 階平面図		6/
縮尺	1/100	※ 54.2	建築

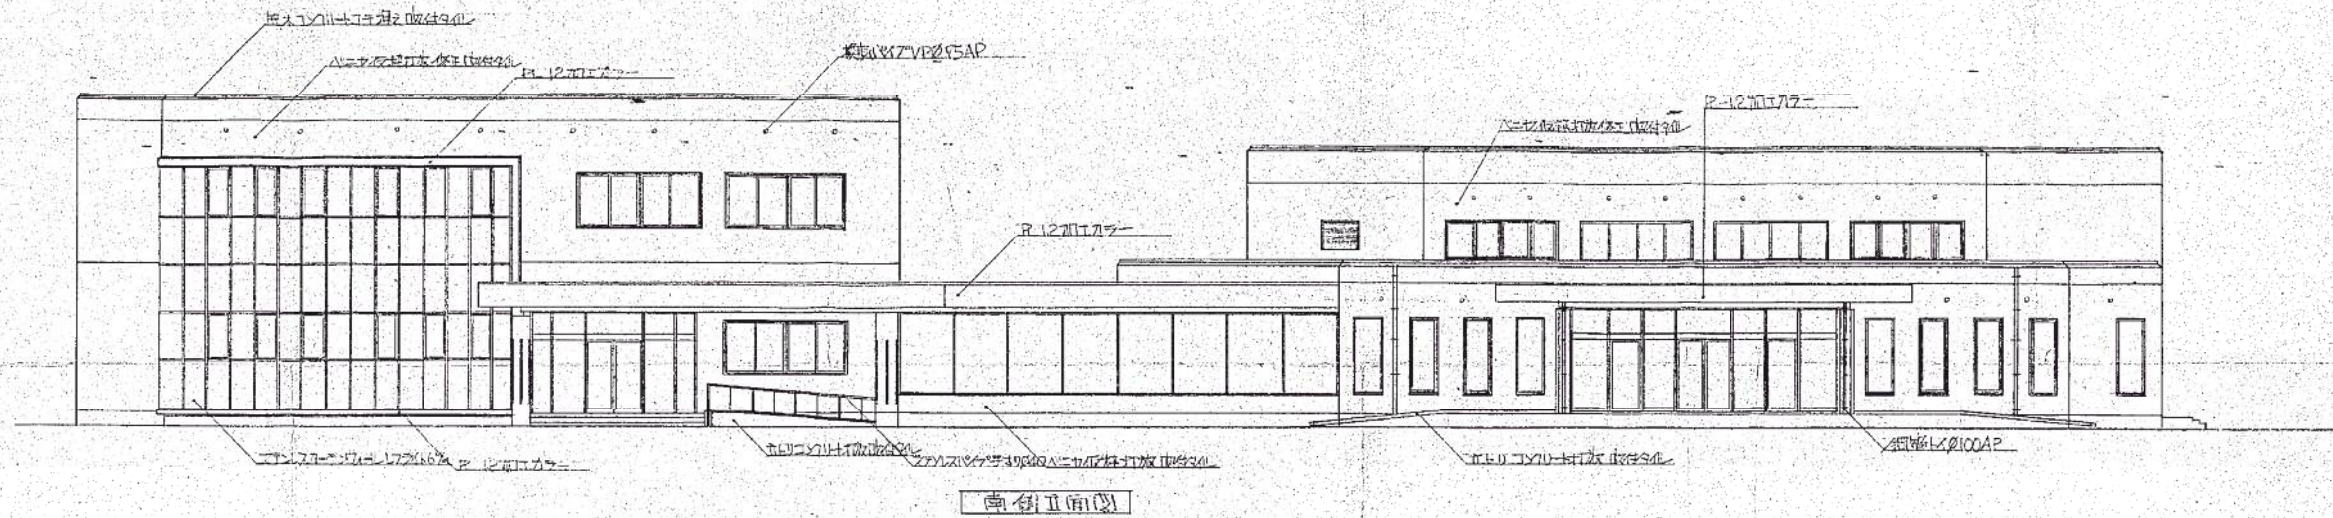


南側立面図

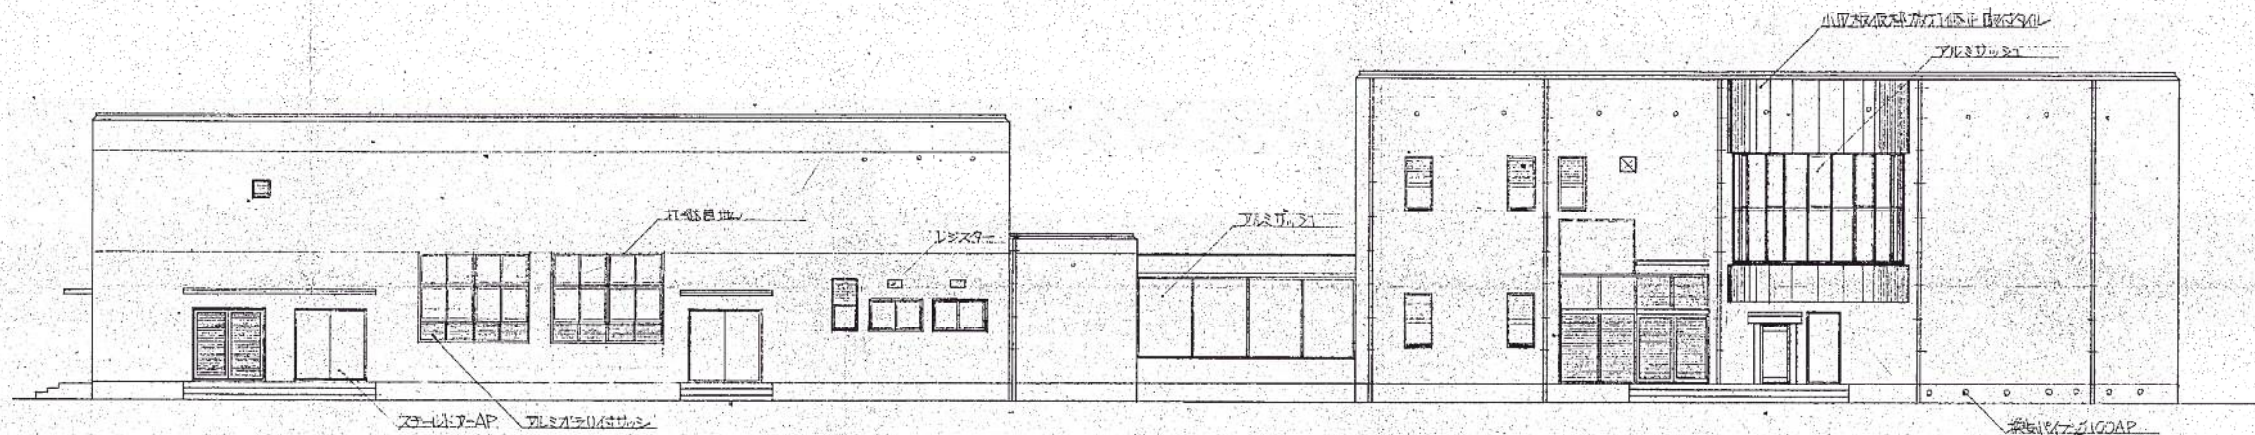


北側立面図

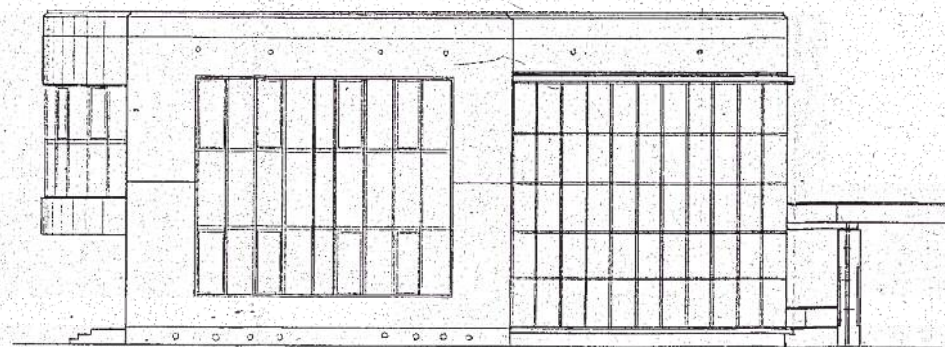


東側立面図

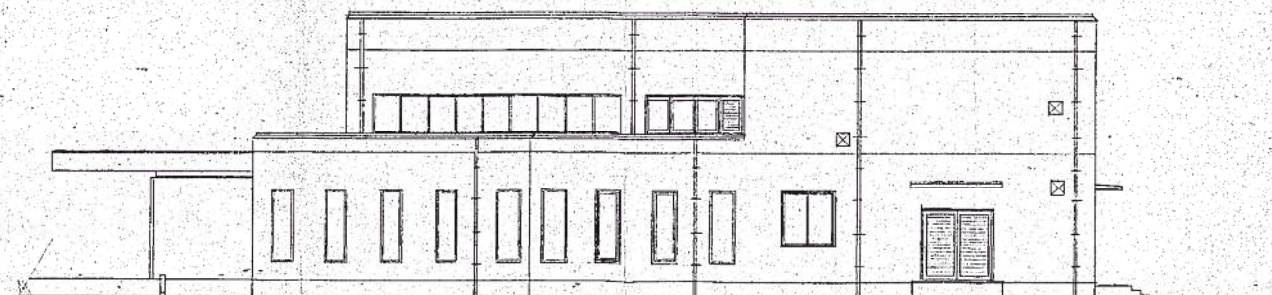


西側立面図

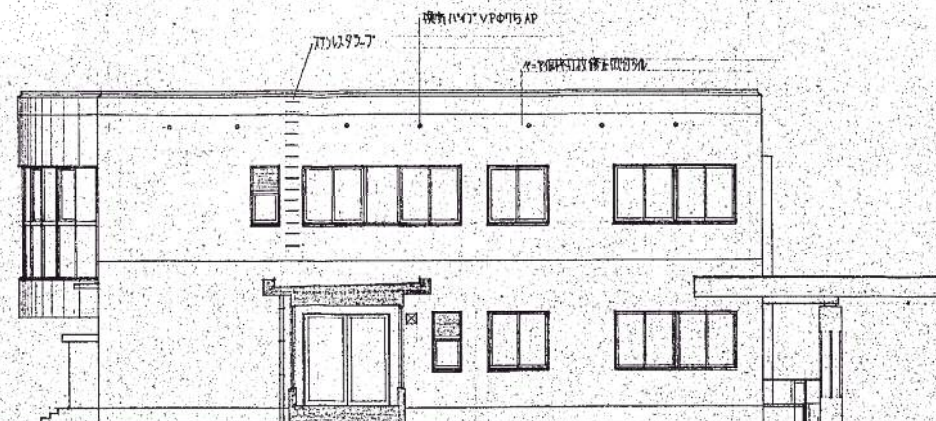


待合棟側立面図

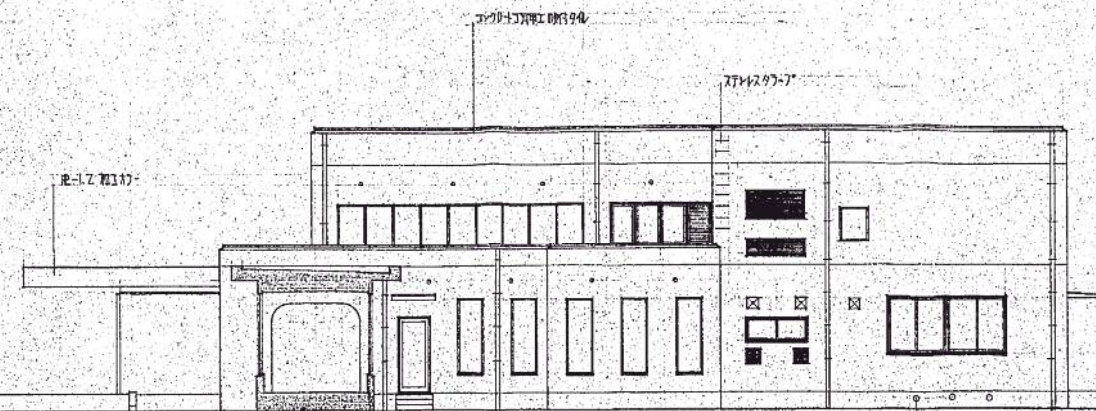


新湯棟側立面図

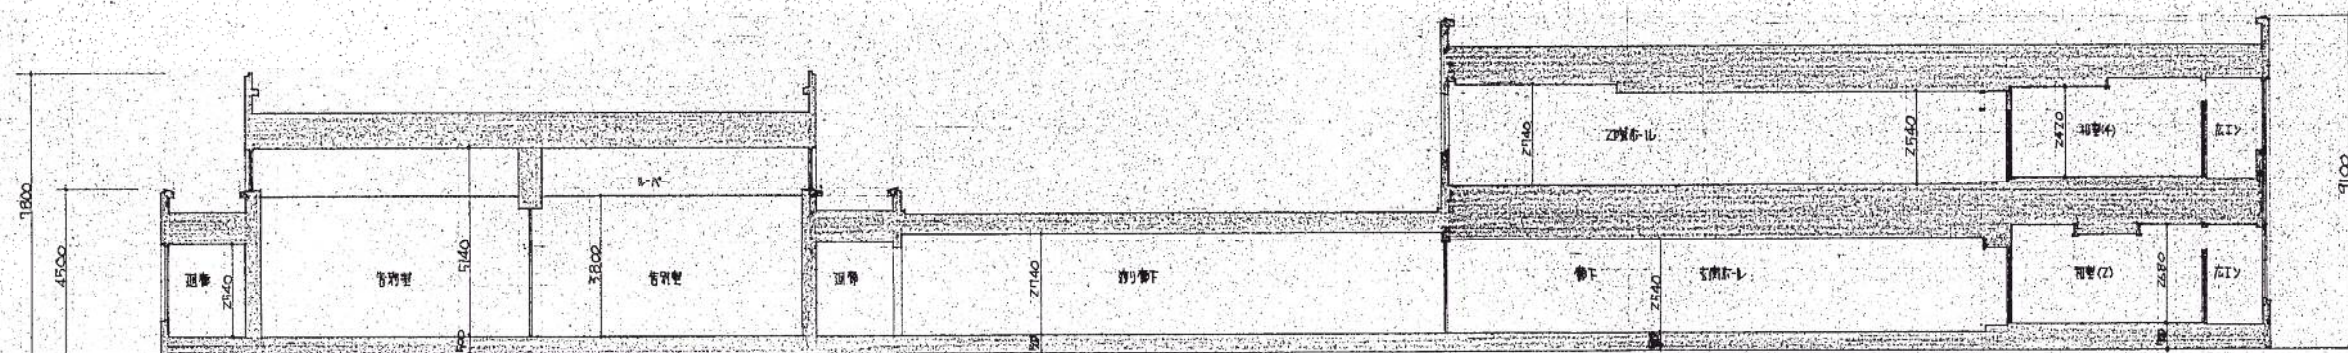

断面図 V100

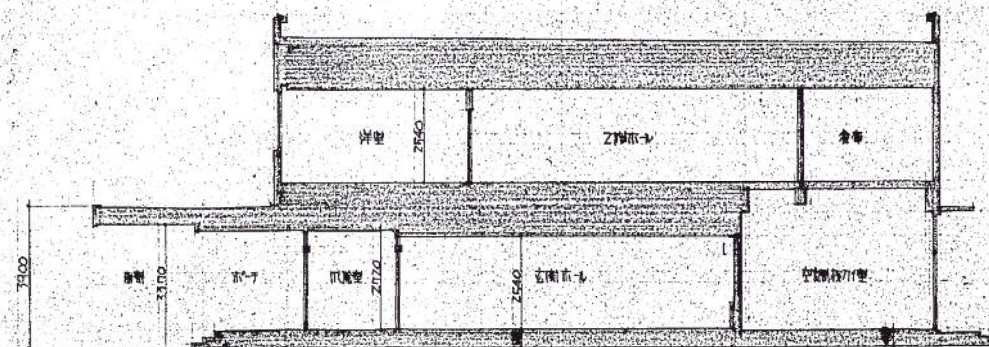








待合棟断面図

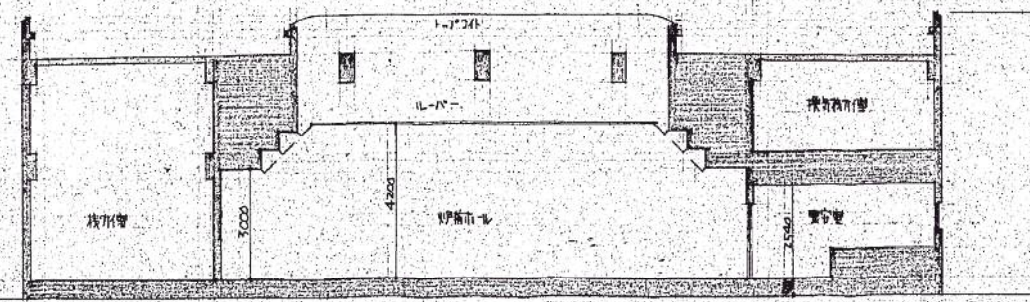



新湯棟断面図

(仮称) 広域斎場新築		工事設計図	NO. 8
図面名称	立面図(Z) 断面図		建築
縮尺	1/100		年月日 54.2

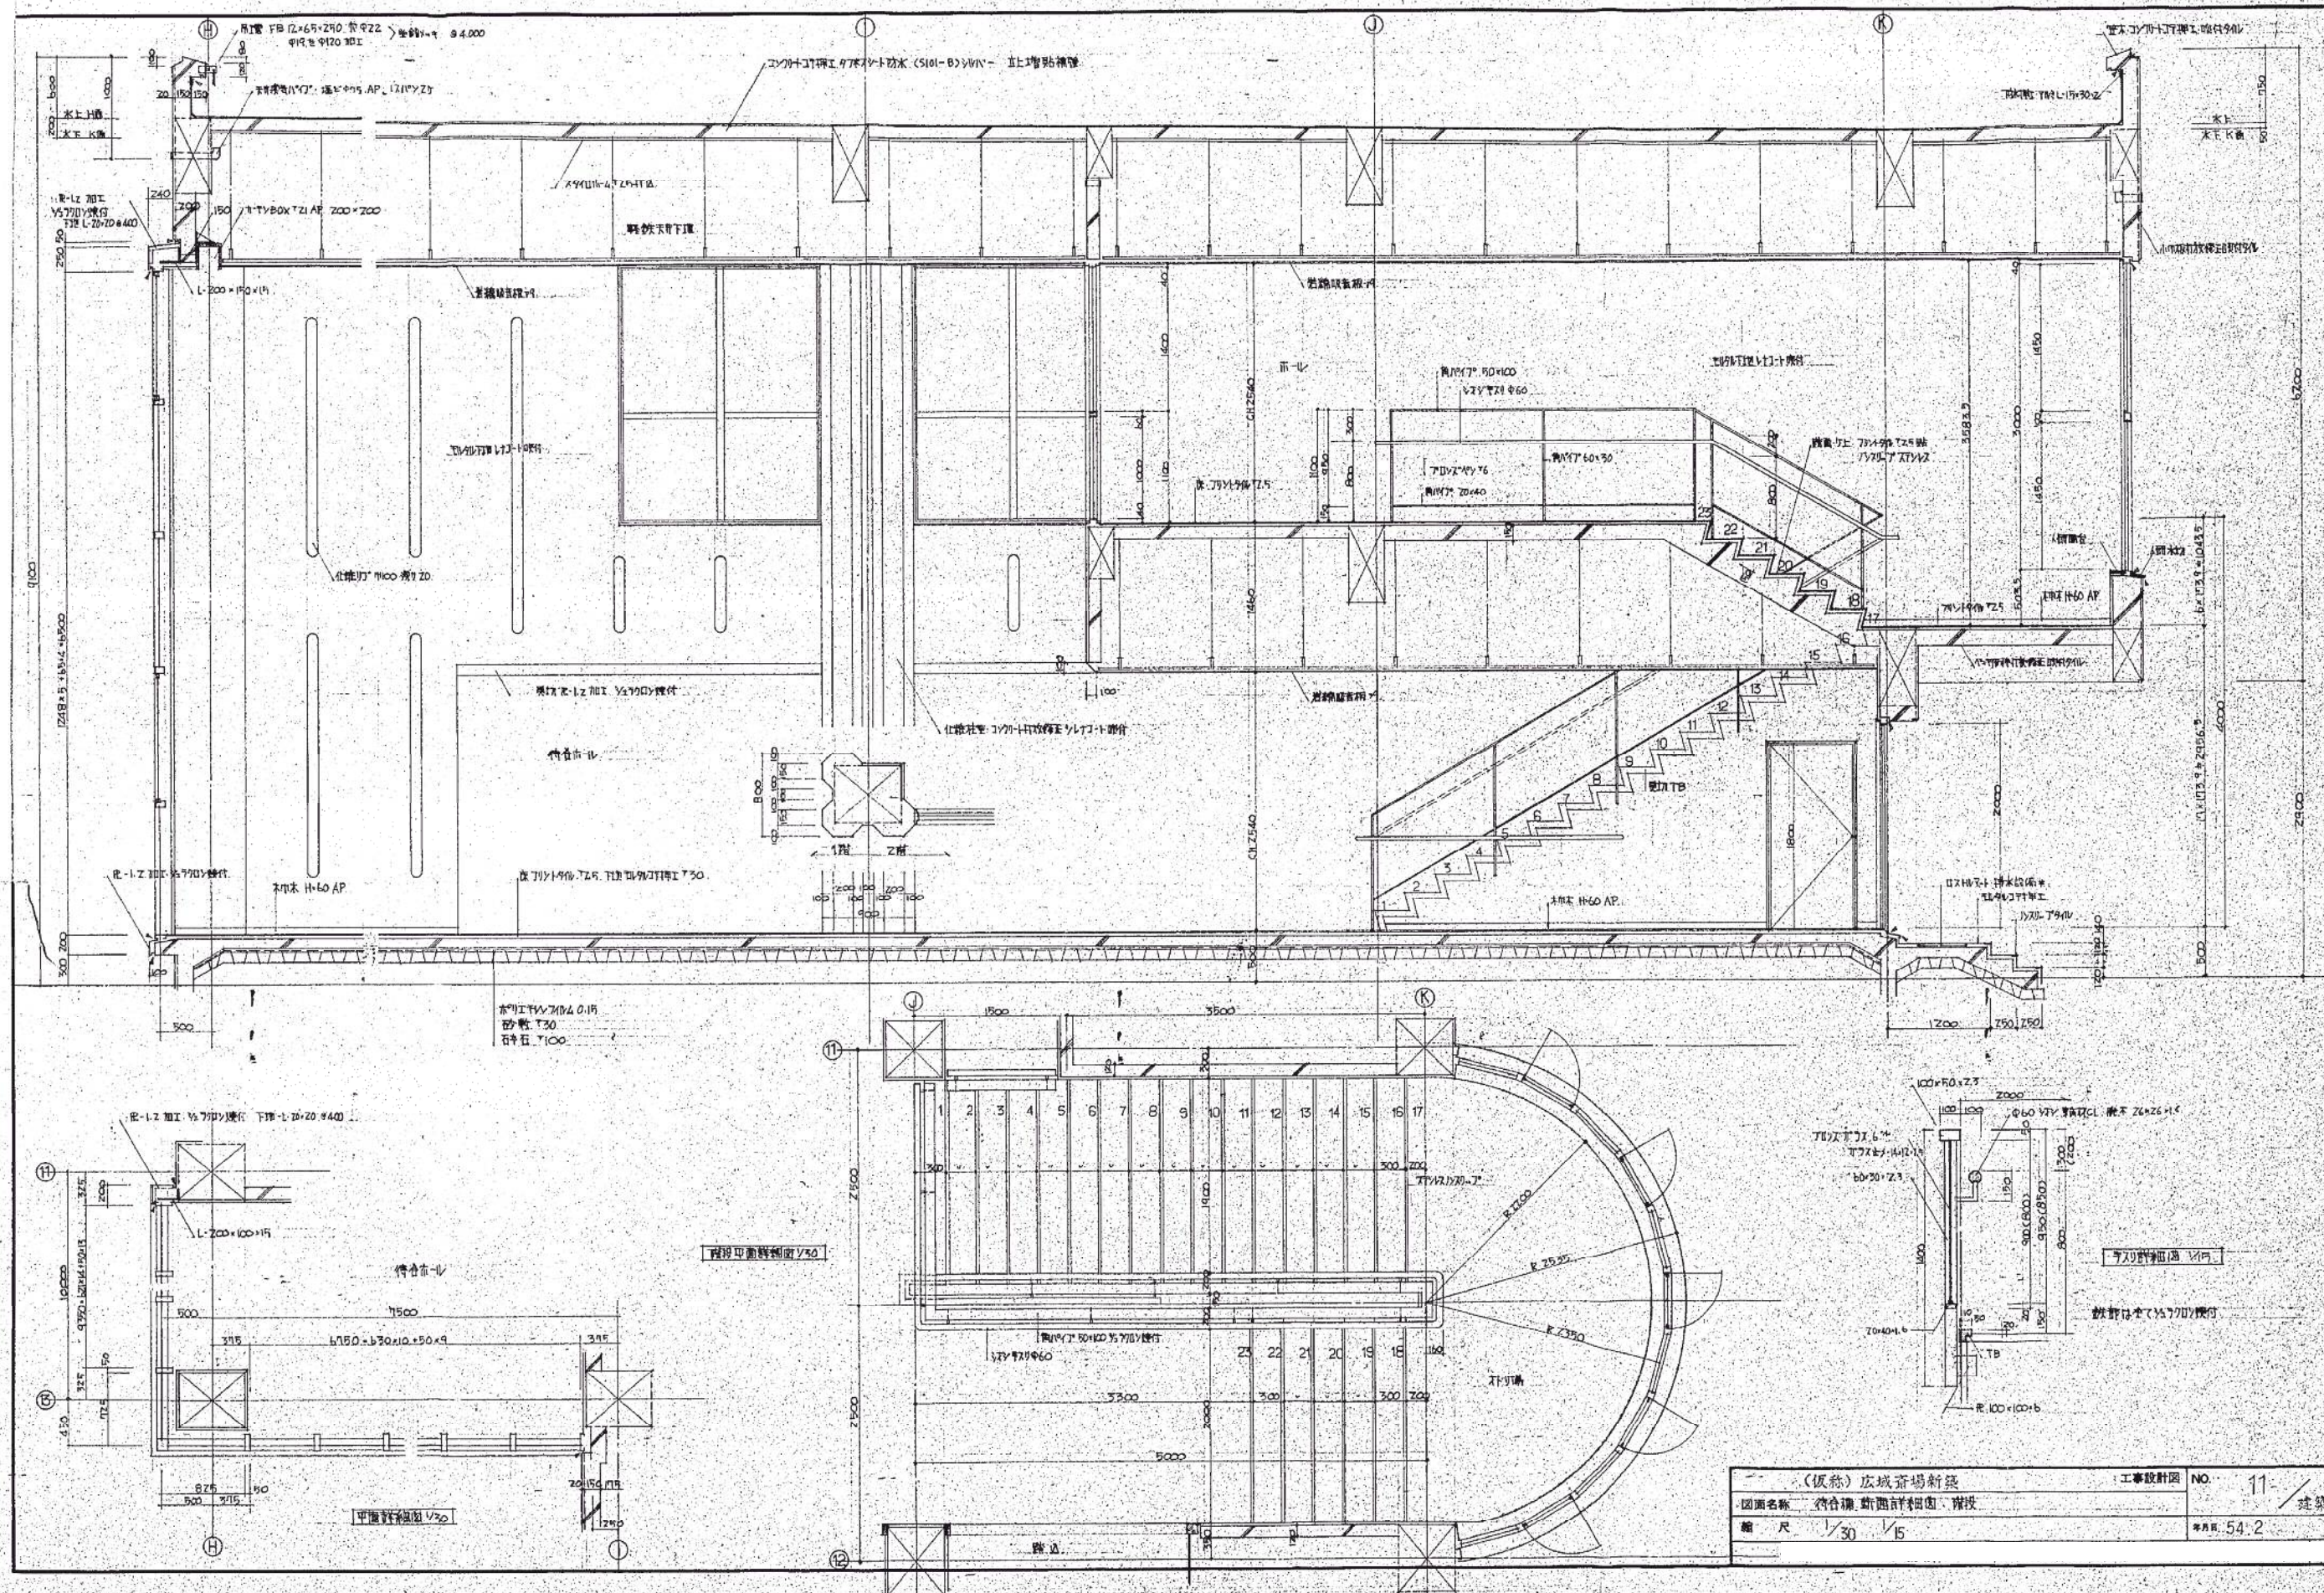


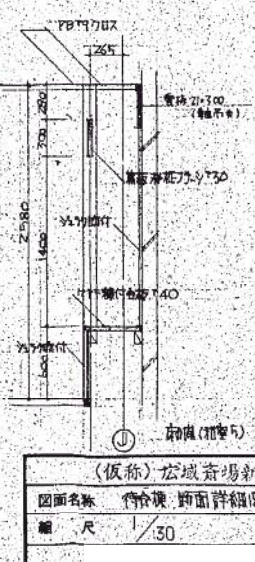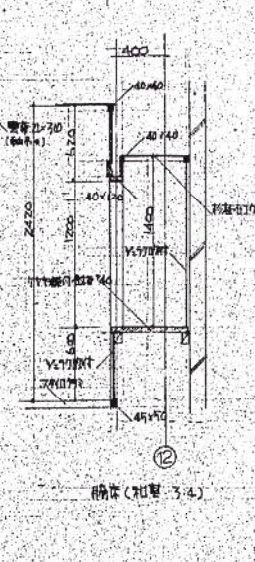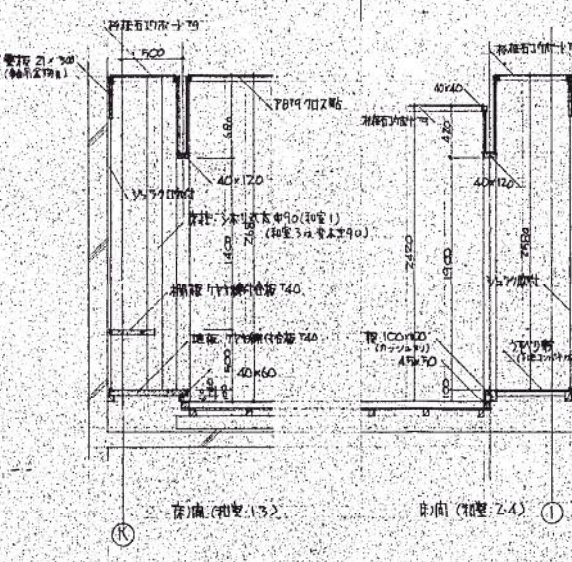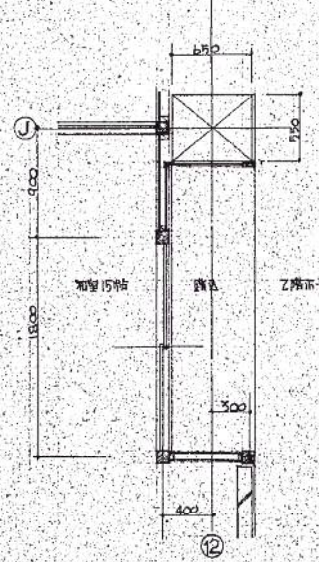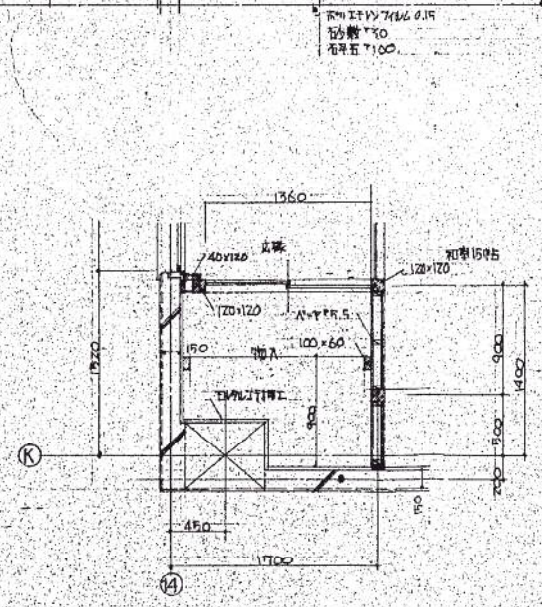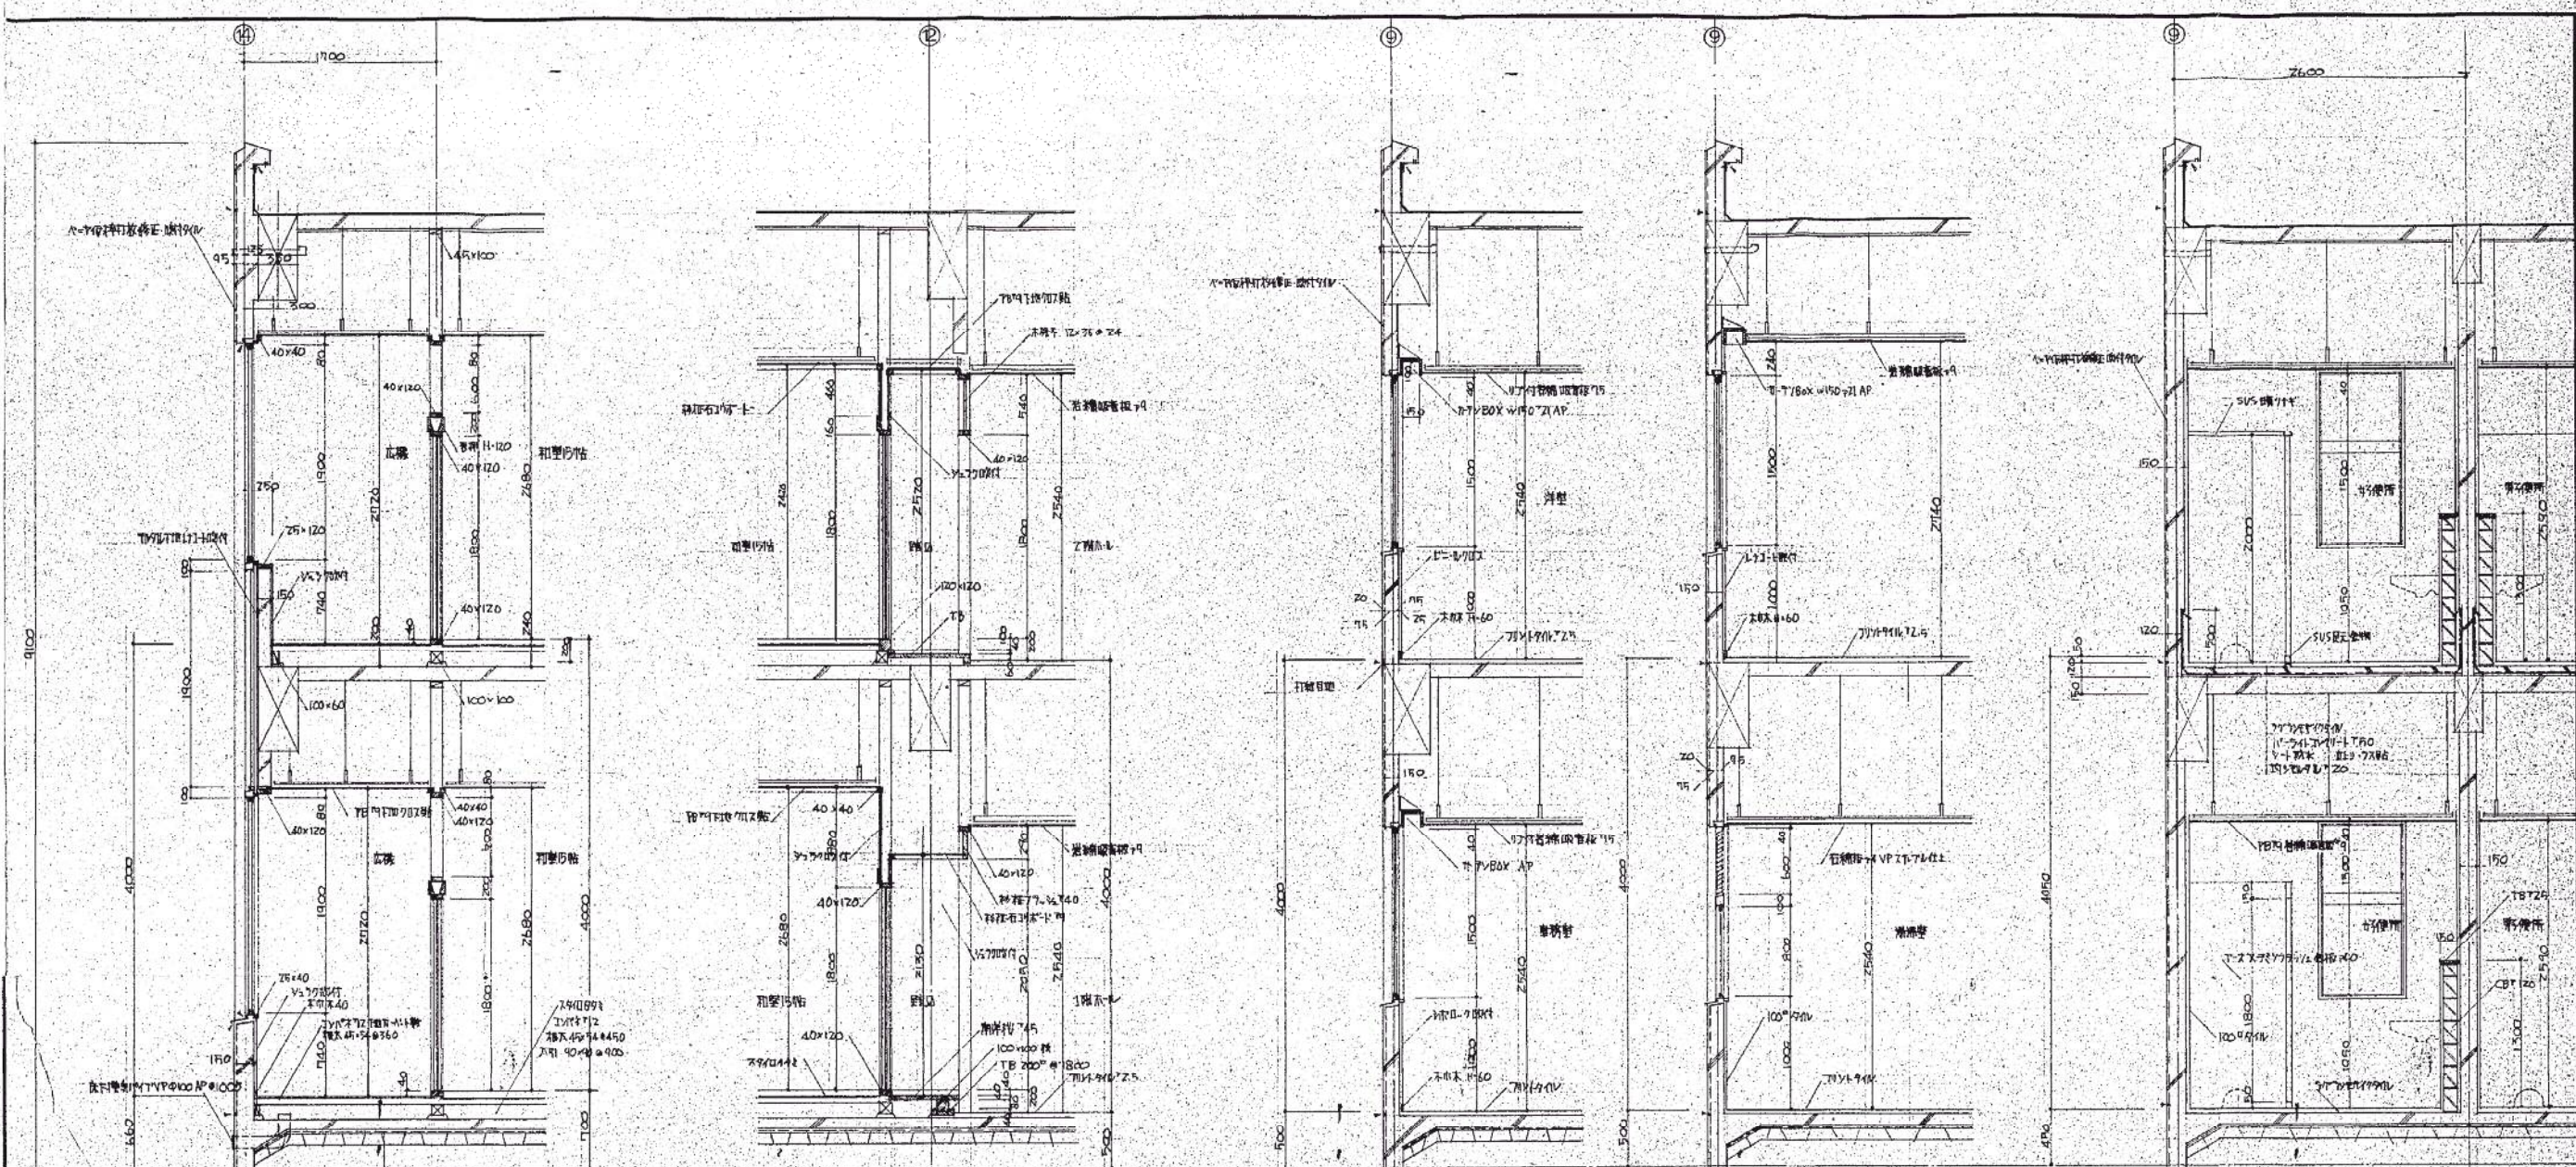


(仮称) 広域市場新築		工事設計図	NO. 12
図面名称 待合室 断面詳細図		縮尺 1/30	年月日 54.2

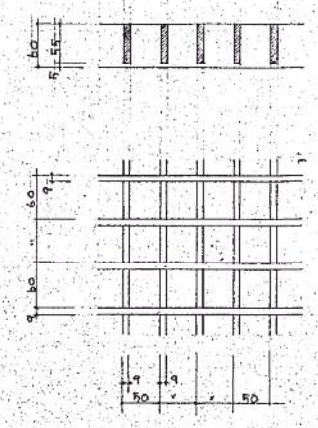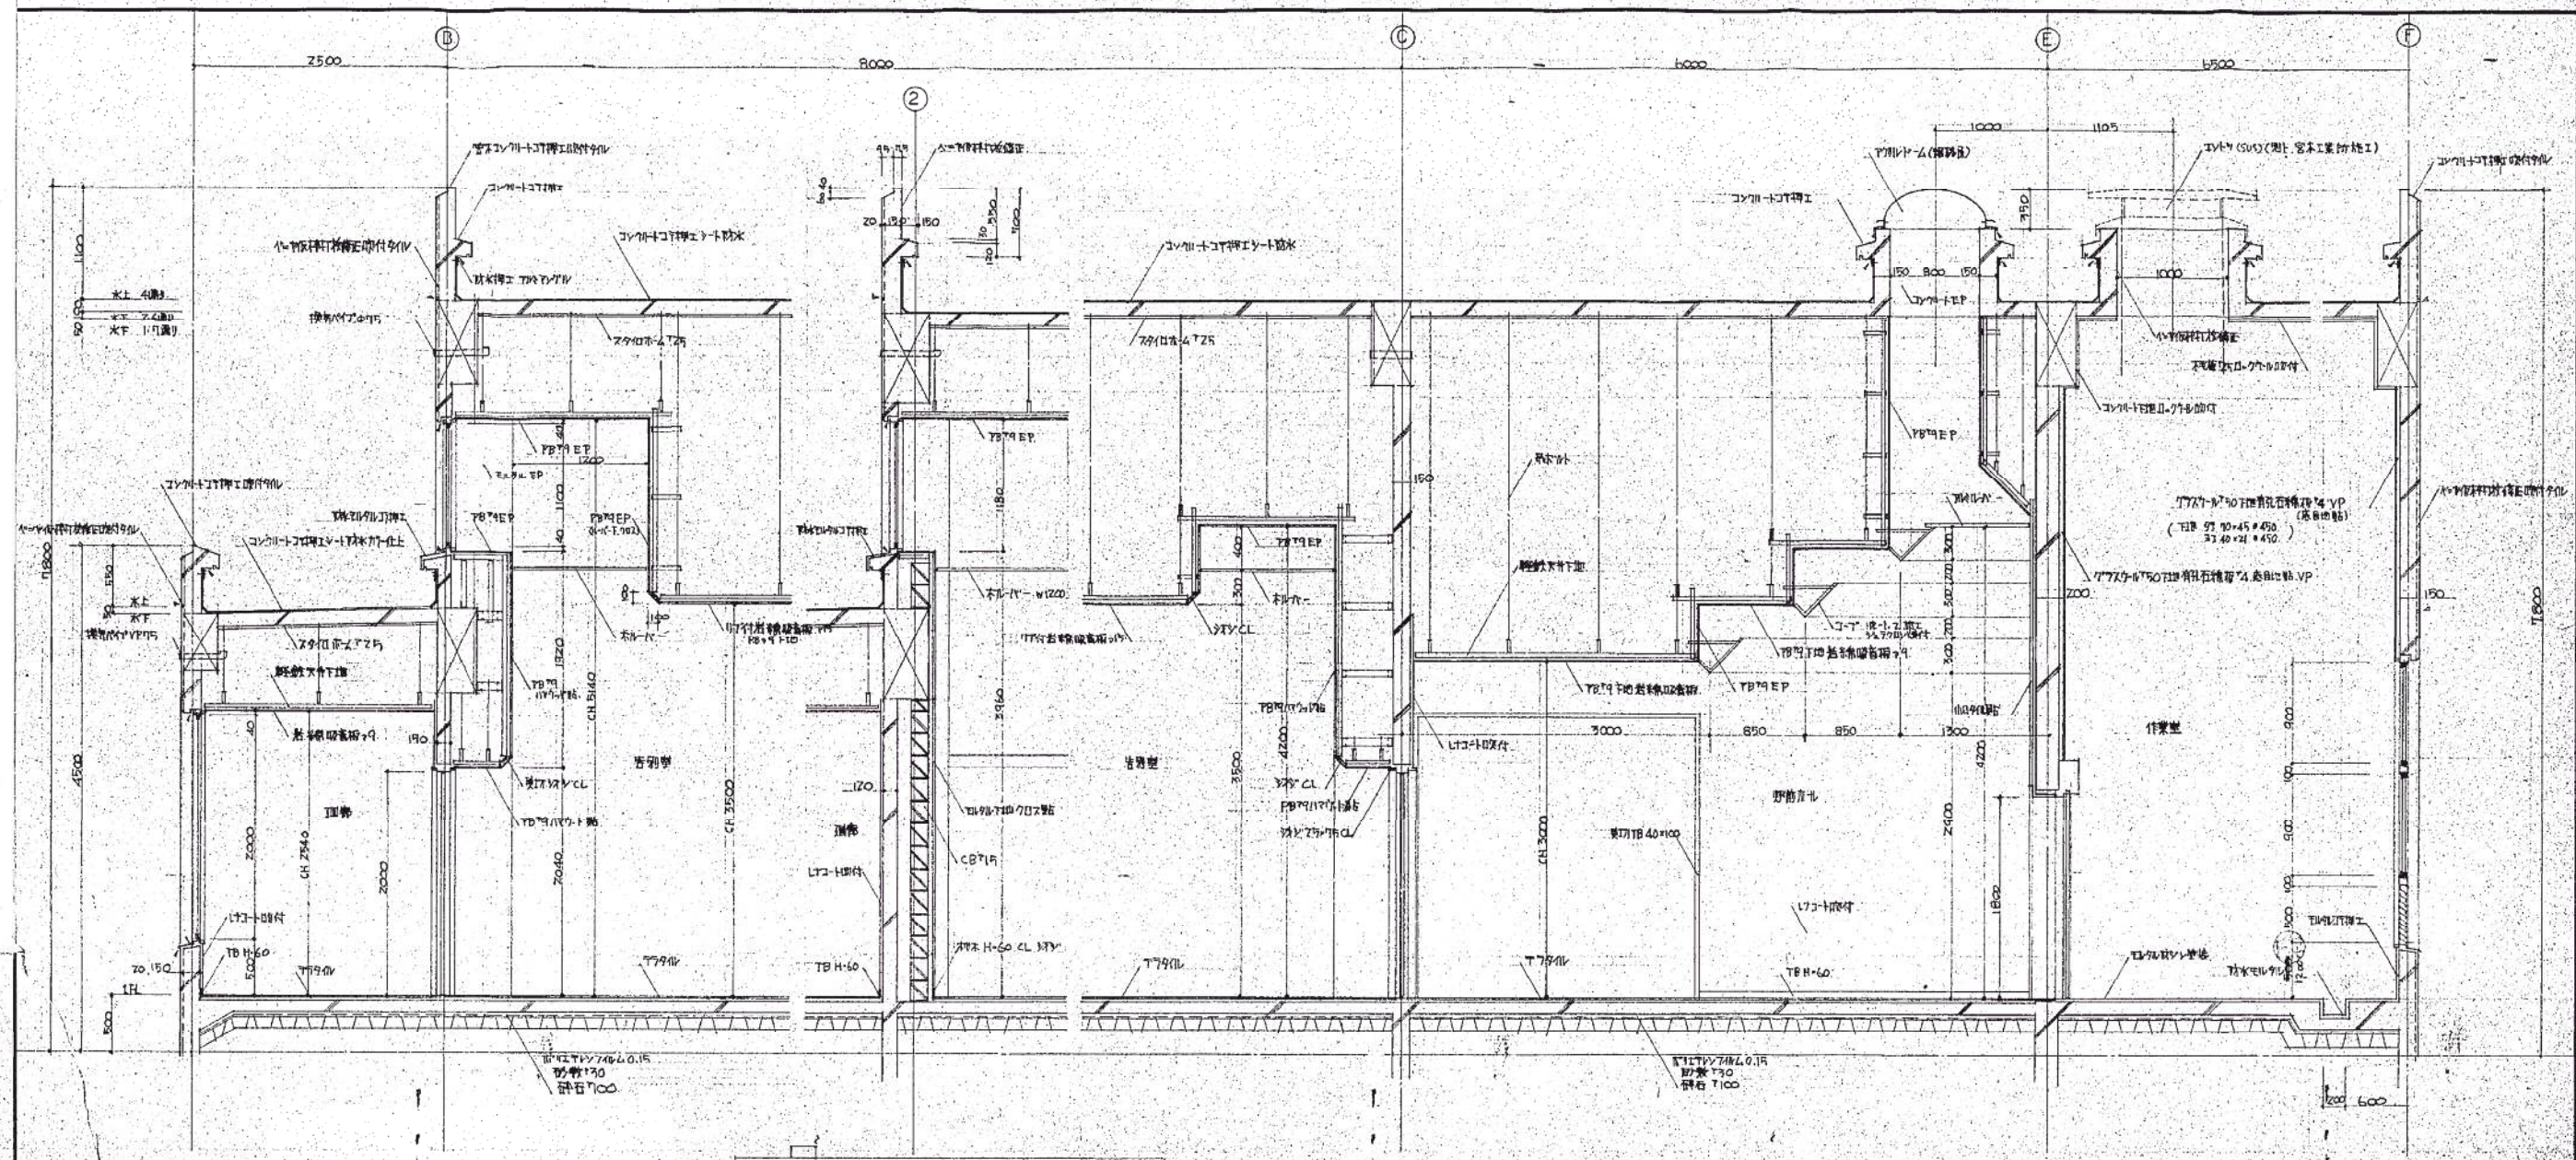


木製壁-詳細図 V5
(注) 断熱材等は別途指定を要する。

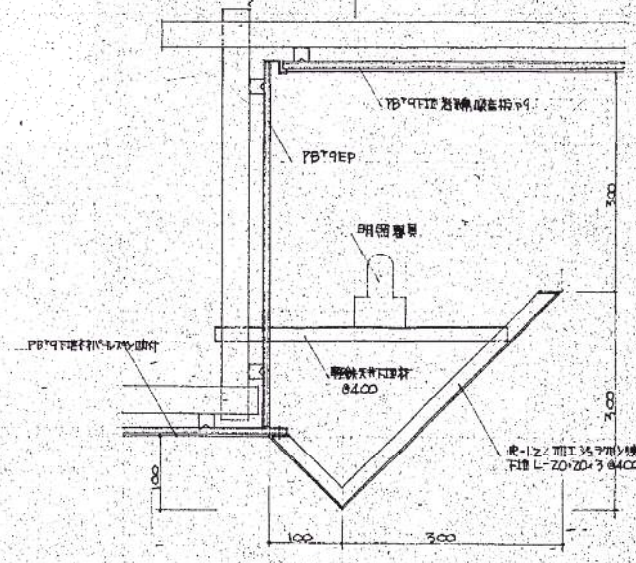

コーナー詳細図 V6



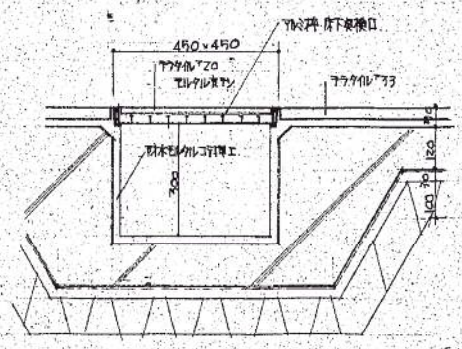


床下口-詳細図 V10

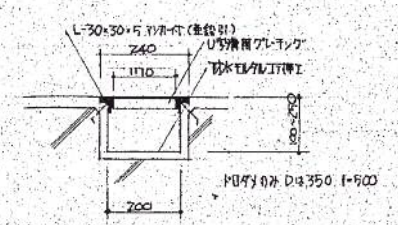




排水口-詳細図 V10

(仮称) 広域斎場新築			工事設計図	NO.	20
図面名称	基礎	断面詳細図			建築
縮尺	1/30	1/5	1/10	年月日	54.2

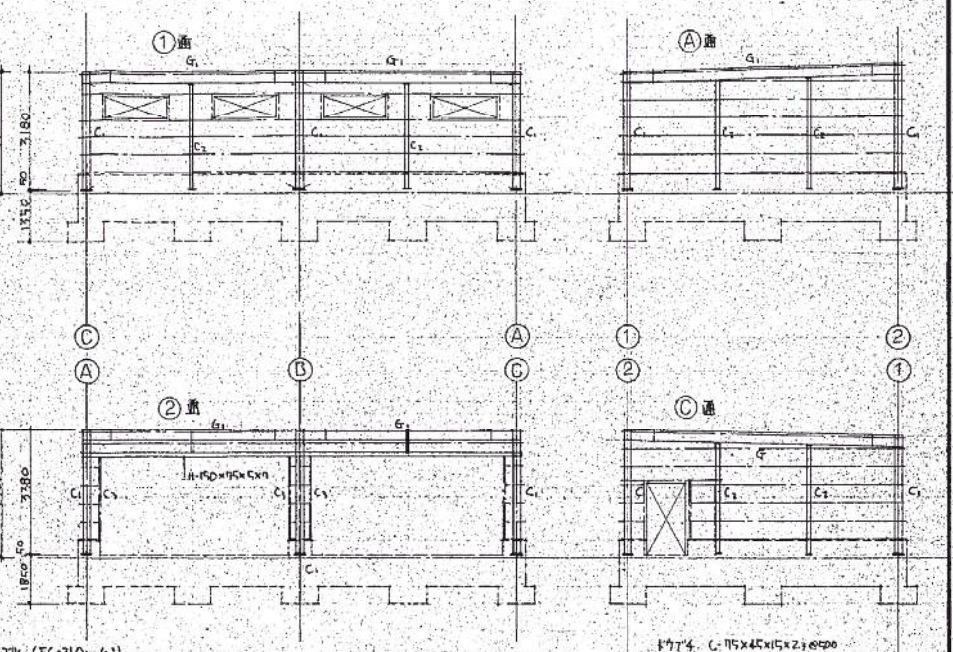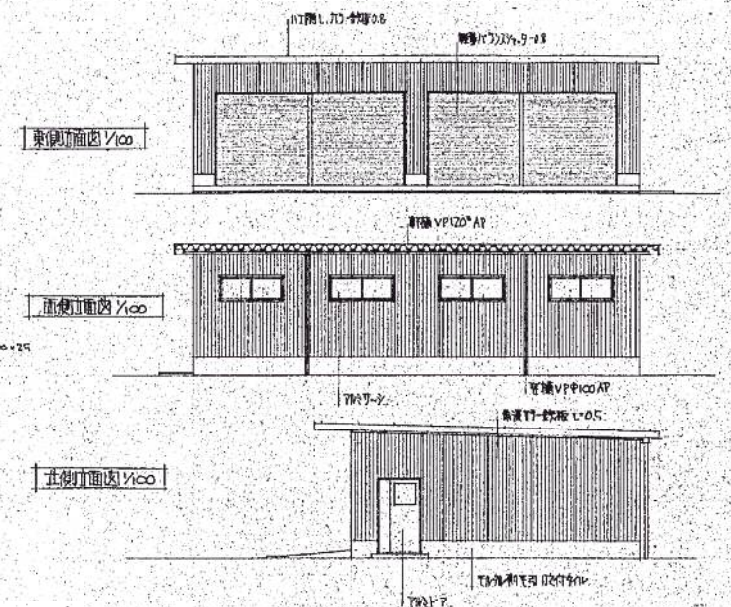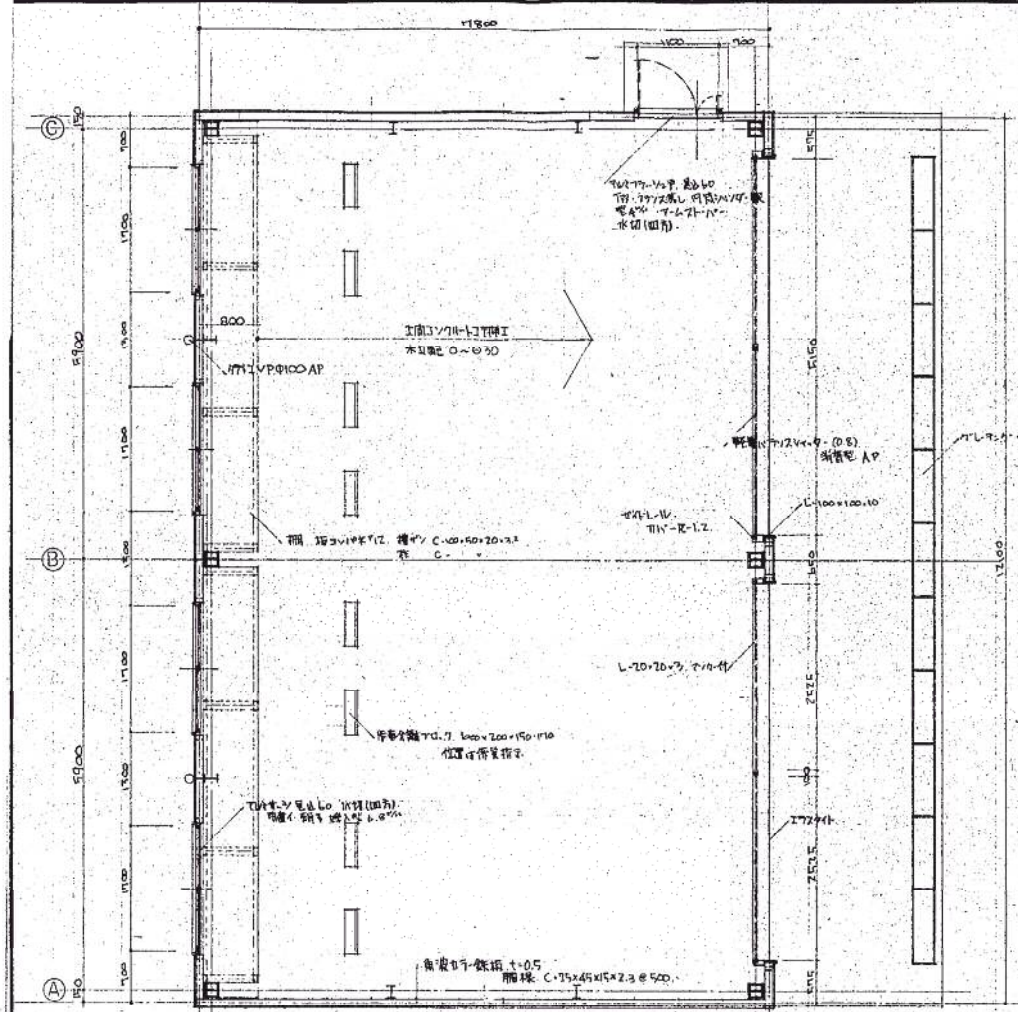



部材リスト

G ₁	H-250×175×7×11
B ₁	H-250×175×6×9
B ₂	ZC-100×50×20×3.2
C ₁	H-200×200×8×12 ZR-6
C ₂	H-150×75×5×7
C ₃	ZC-100×50×20×2.5
1774	C-75×45×5×2.5 2500
1775	C-100×50×20×2.5 2500 2通り
1776	HTB 9-175×75×5×7 R-6 H16
HTB	F10T H16

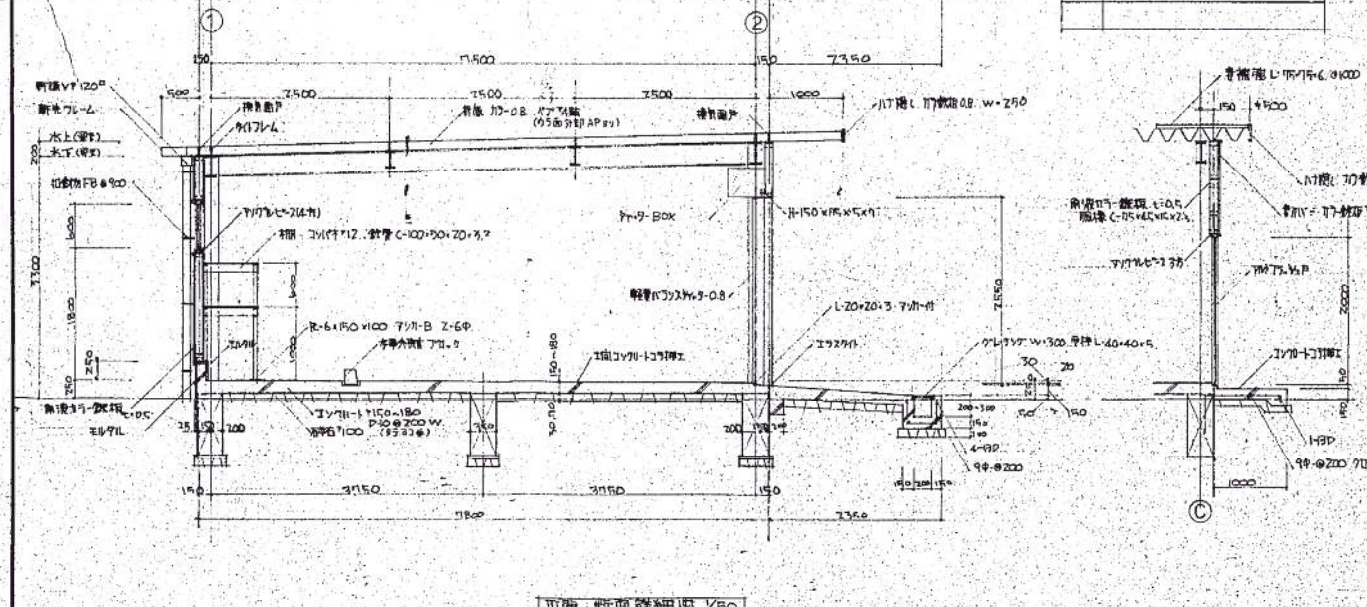
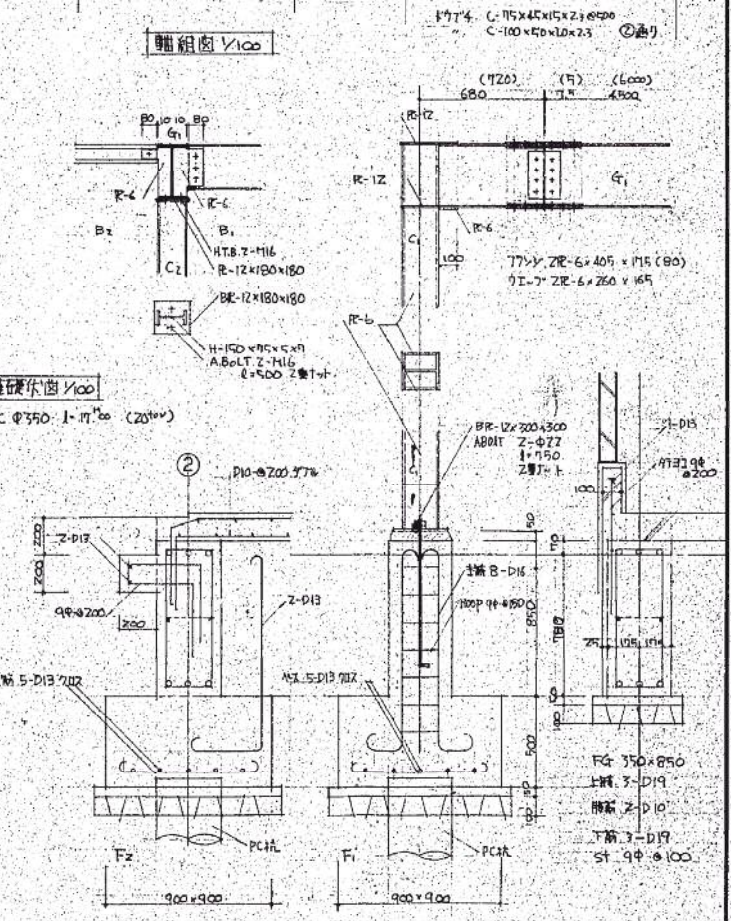
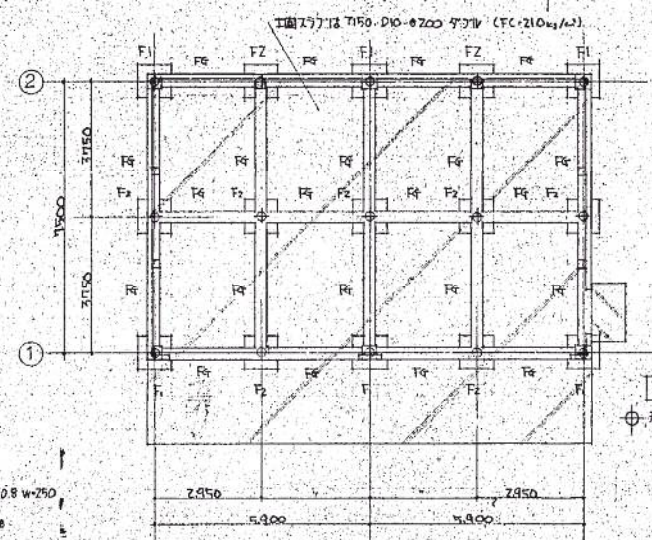


平面・断面詳細図 1/50







註：数値付いたF.P.電圧とする。

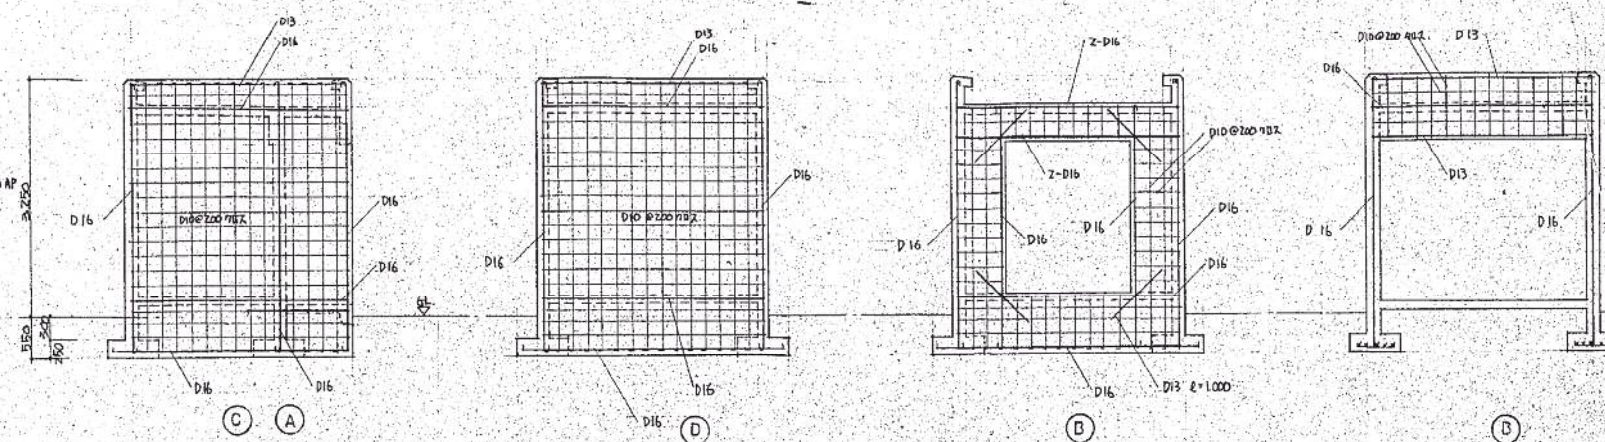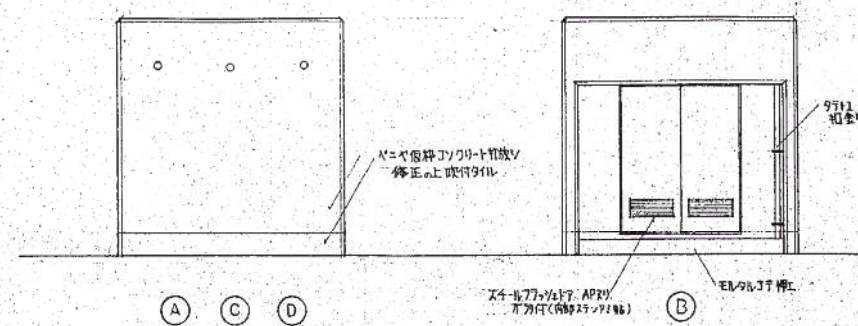

立面图 1/50

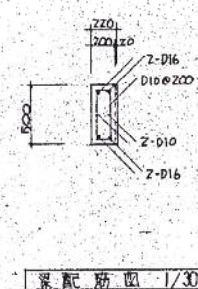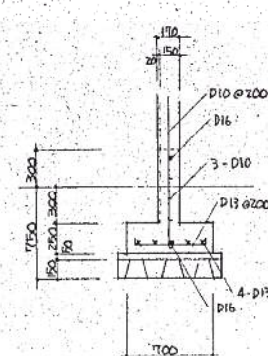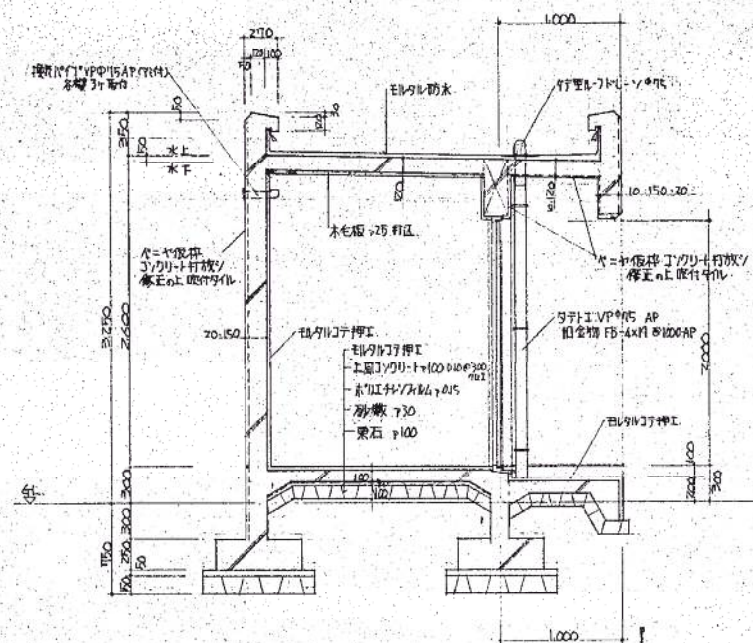


1/30

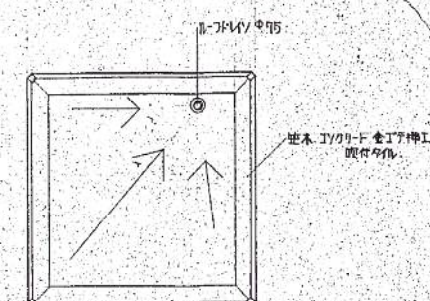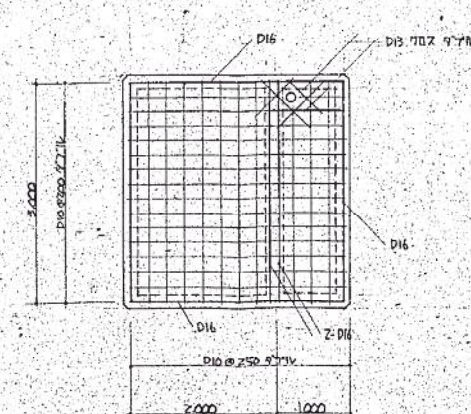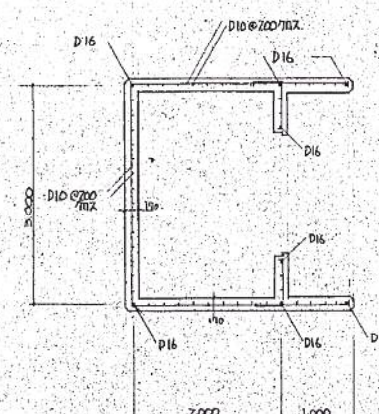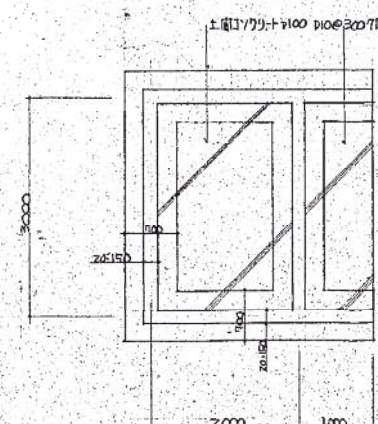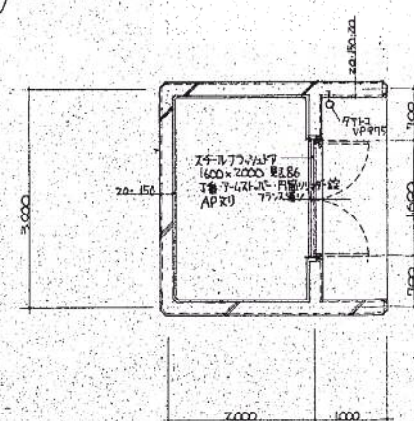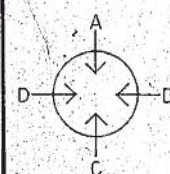


屋根状窓 1/50


(仮称) 広域斎場新築		工事設計図	NO. 32
図面名称	残灰塵 詳細図		建築
縮尺	1/50	1/30	年月日 54.2

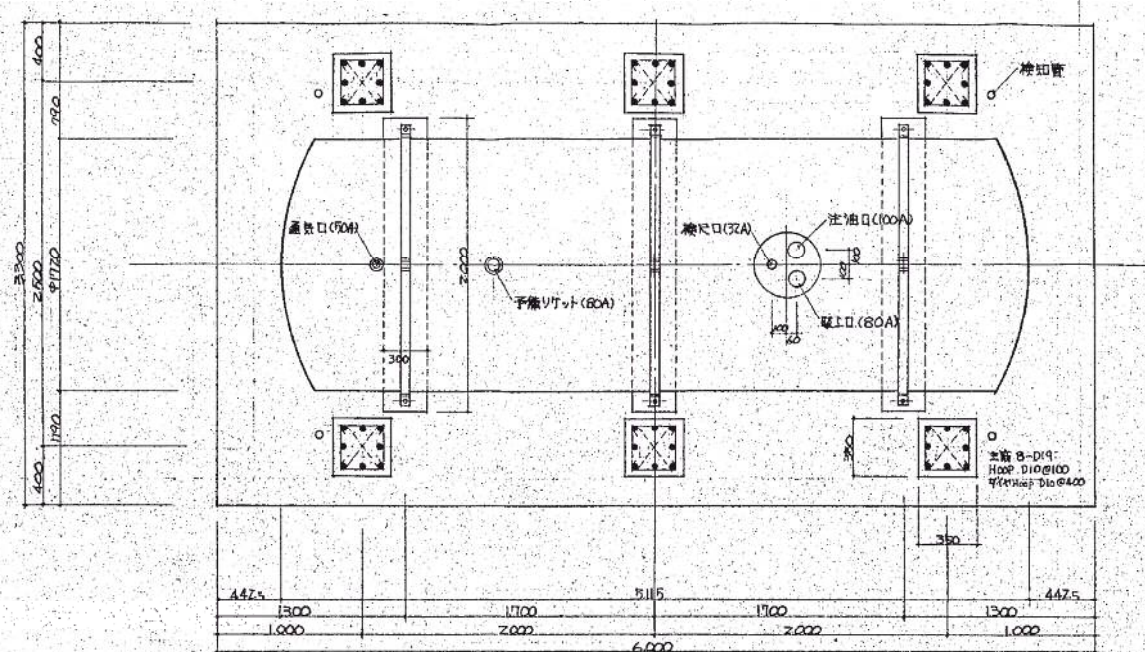


平面詳細図 1/25

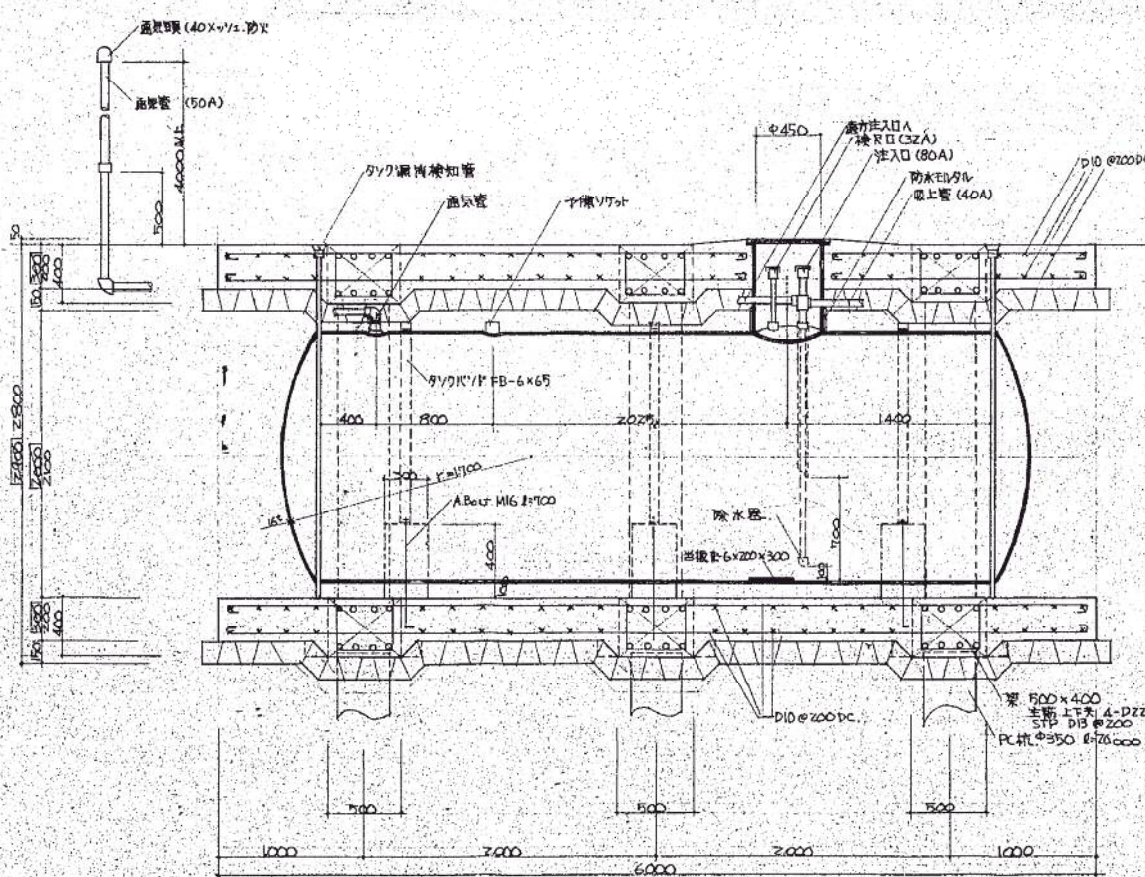


断面詳細図 1/25

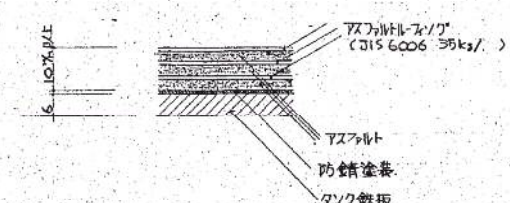



タンク防水包装部詳細図 1/1

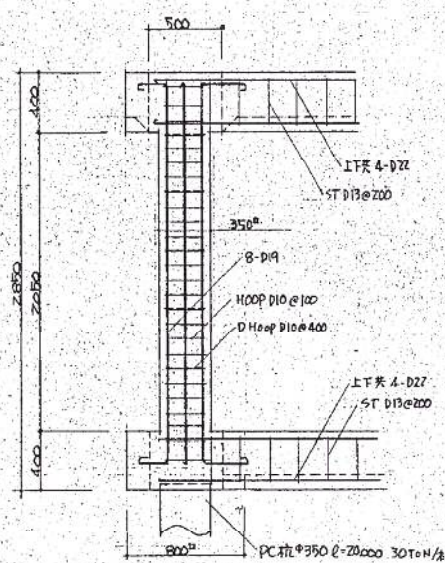

配筋図 1/25

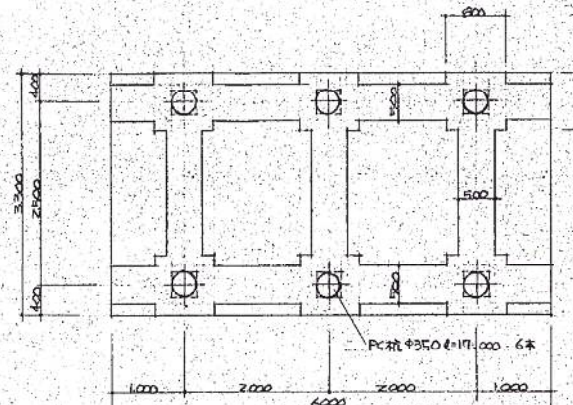


基礎伏図 1/50

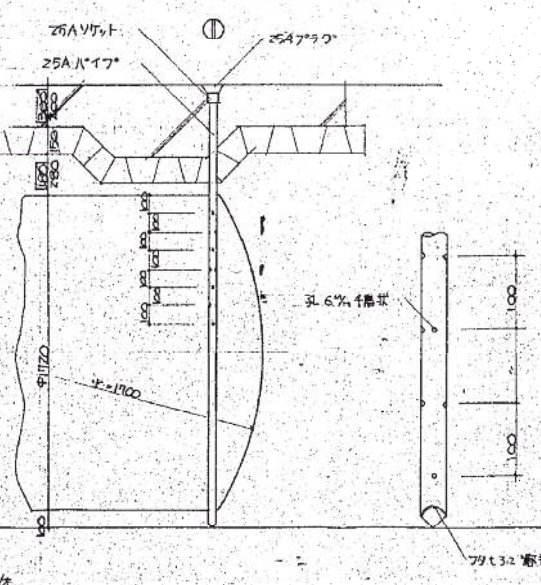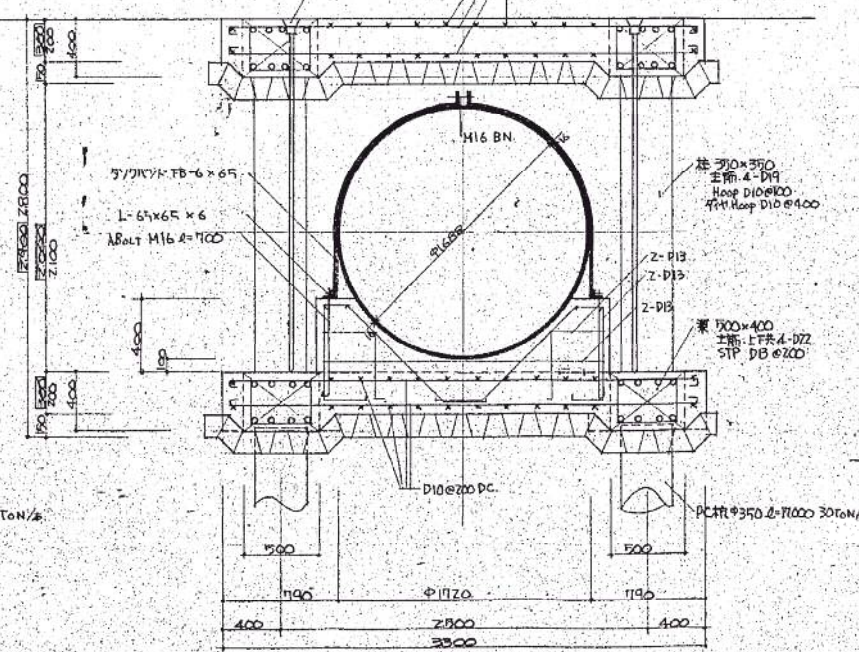

タンク漏洩検知管詳細図 1/20, 1/5


タンク概要		
$L_1=L_2=229$	$L=4625$	$R=844$
タンク容量計算		
$V = \pi R^2 \times (L + \frac{L_1 + L_2}{2})$		
$= 3.14 \times 844^2 \times (4625 + \frac{229 + 229}{2})$		
$= 3.14 \times 844^2 \times 4718$		
$= 10.687 \text{ m}^3$		
空間効率チェック		
$\frac{10.687 - 10.000}{10.687} \times 100 = 6.43\%$		

- (特記事項)
1. 本図基礎工事のとき建築工事とす。
 2. タンク本体の防風性能の確保工事等は別工事とするものとする。(管工事所注)
 3. 基礎・タンク本体の防風検査工事は建築業者・管工事業者工会上行うものとする。
 4. 枠で囲まれる範囲は防風砂にて埋める。

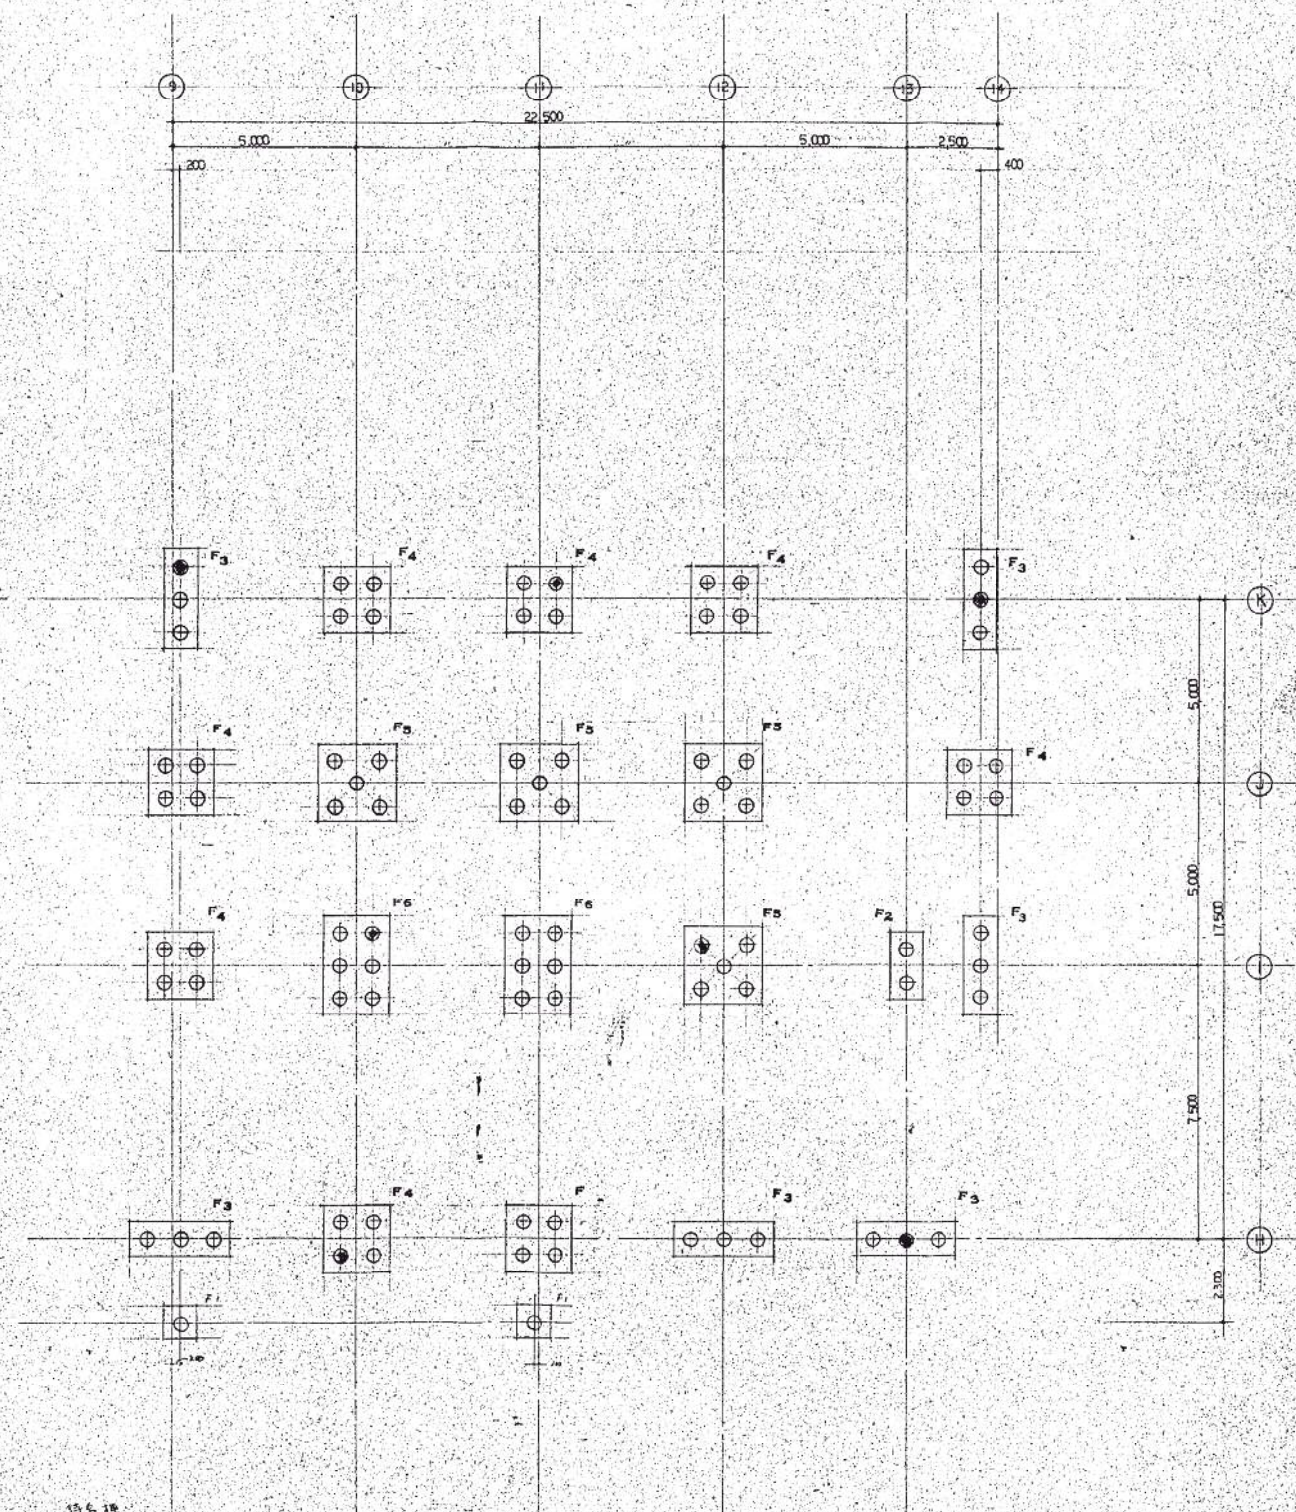

$\oplus$ $r_1 = 200, L = 11,000 (4,000 + 8,000)$ 運轉 $5 = 2 (70\% \times 6.44)$ 27.7
 $\ominus$ $r_2 = 200, L = 20,000 (10,000 + 10,000)$ 5 = 16.0
 質量 (15.6) 減 (16.0) 地 T 0.4 (6.6) 太陽風等



(仮称) 広域畜場新築		工事設計図	NO.	41
図面名称	抗 伏 図			建築
縮 尺	1/100		年月日	54.2

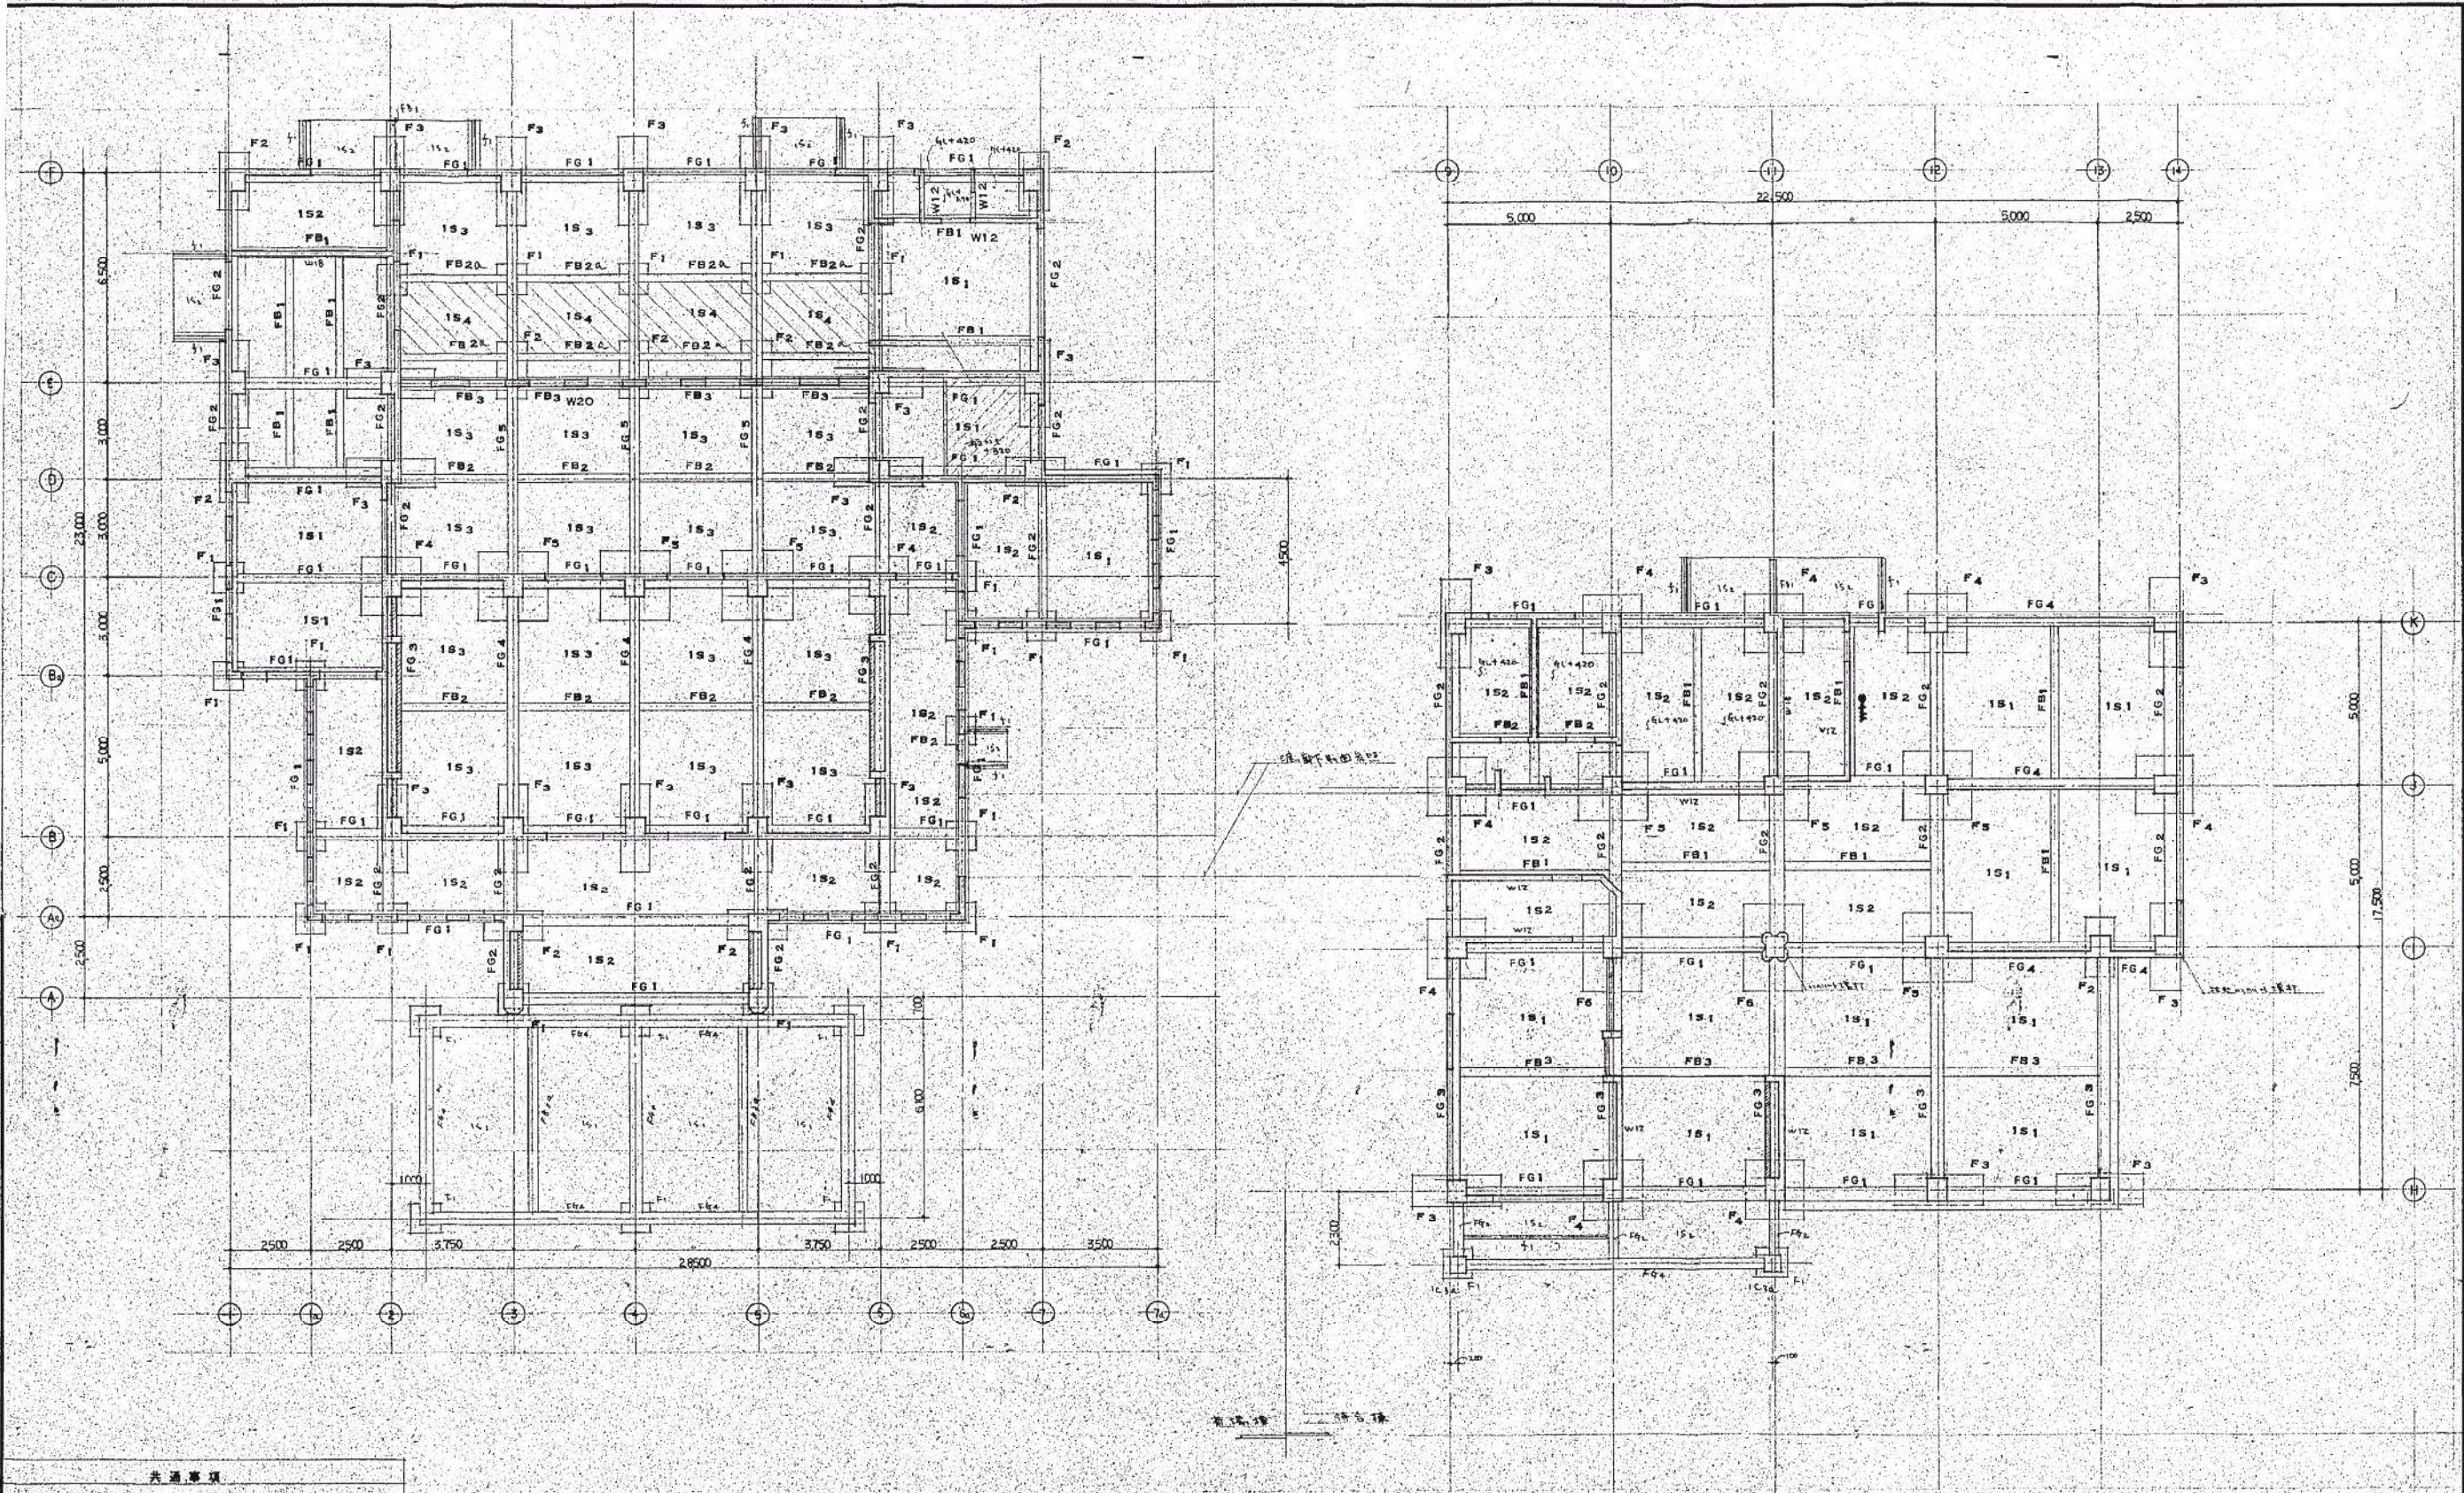

共通事項	
特記なき限り下記による	
壁 12 W15 1/3	
天井 12 W15 1/3 (1.18W15.5L2.2W15.5L)	
床 12 W15 1/3	
床 12 W15 1/3	

1階 伏 図 1/100
 12) 12号床 40×470×33(特記を除く)
 13) 13号床 40×470×33(特記を除く)

(仮称) 広域市場新築		工事設計図	NO. 42/建築
図面名称	1階 伏 図		
縮 尺	1/100	年月日	54.2

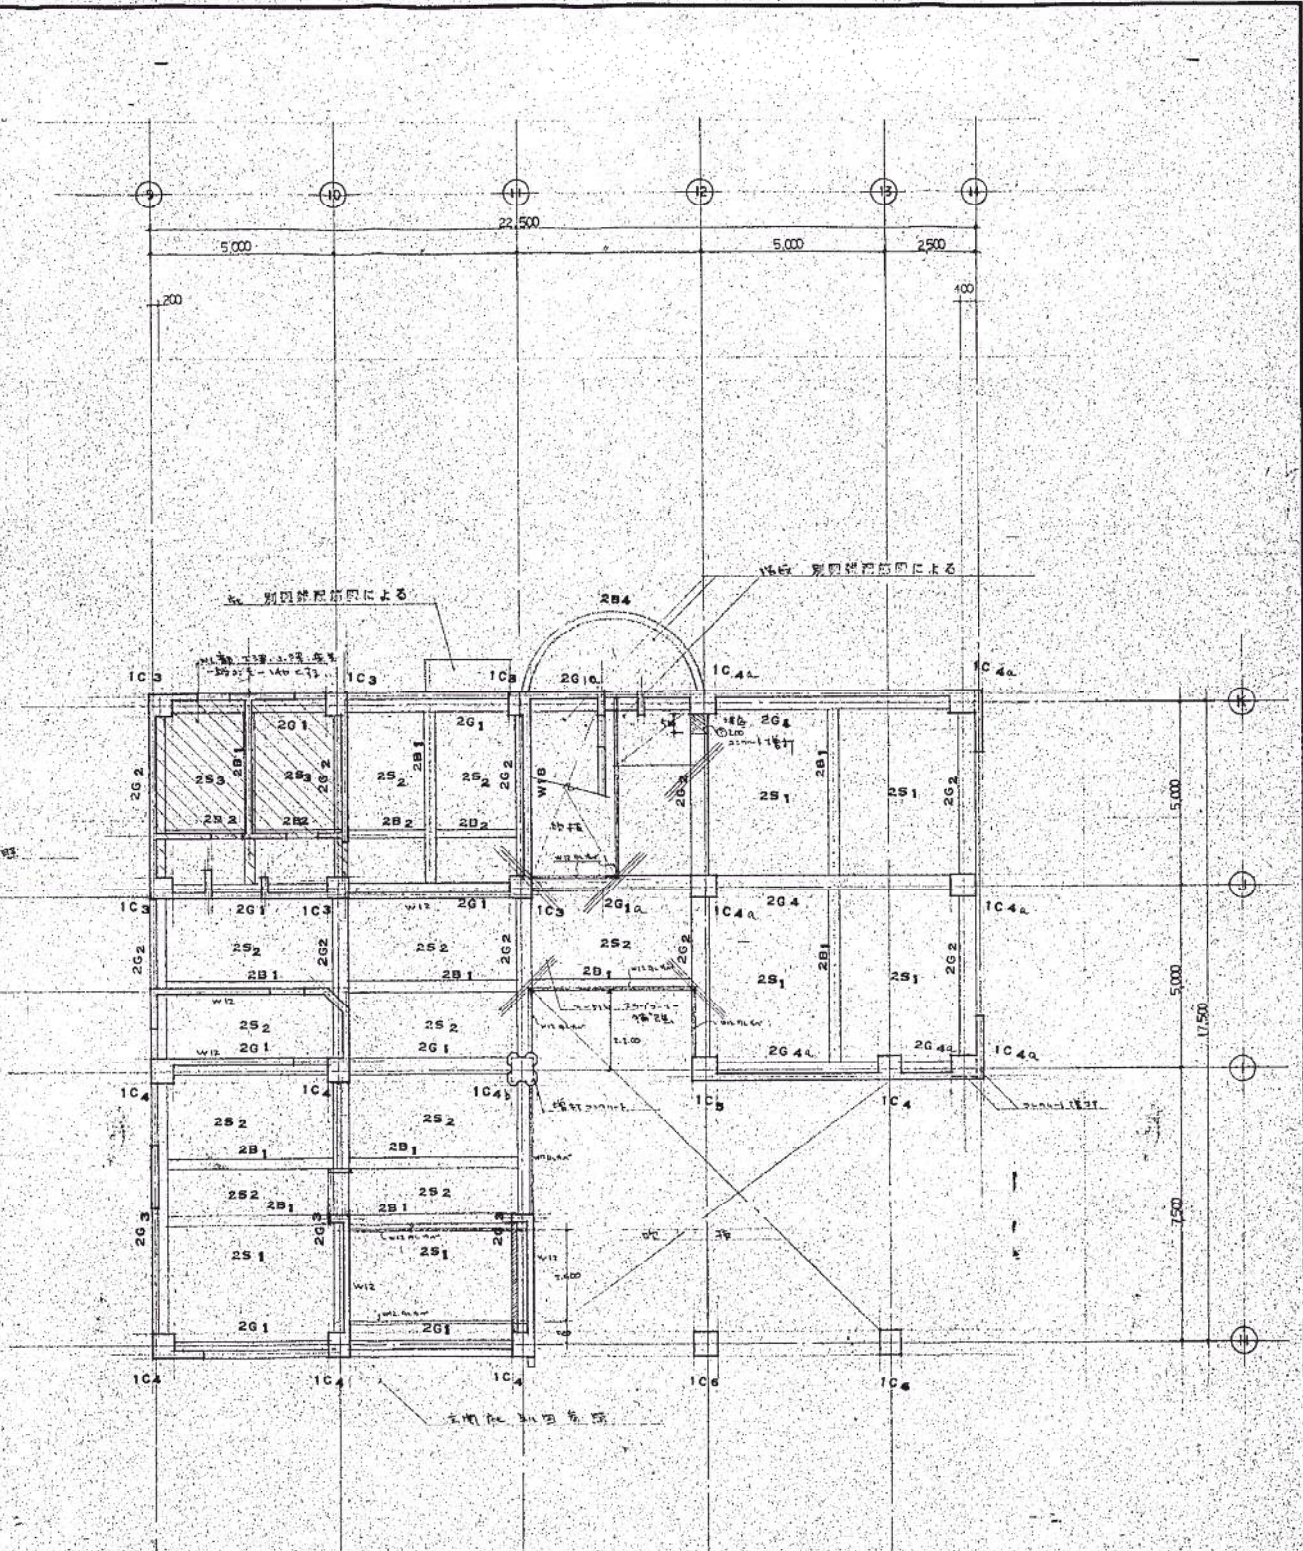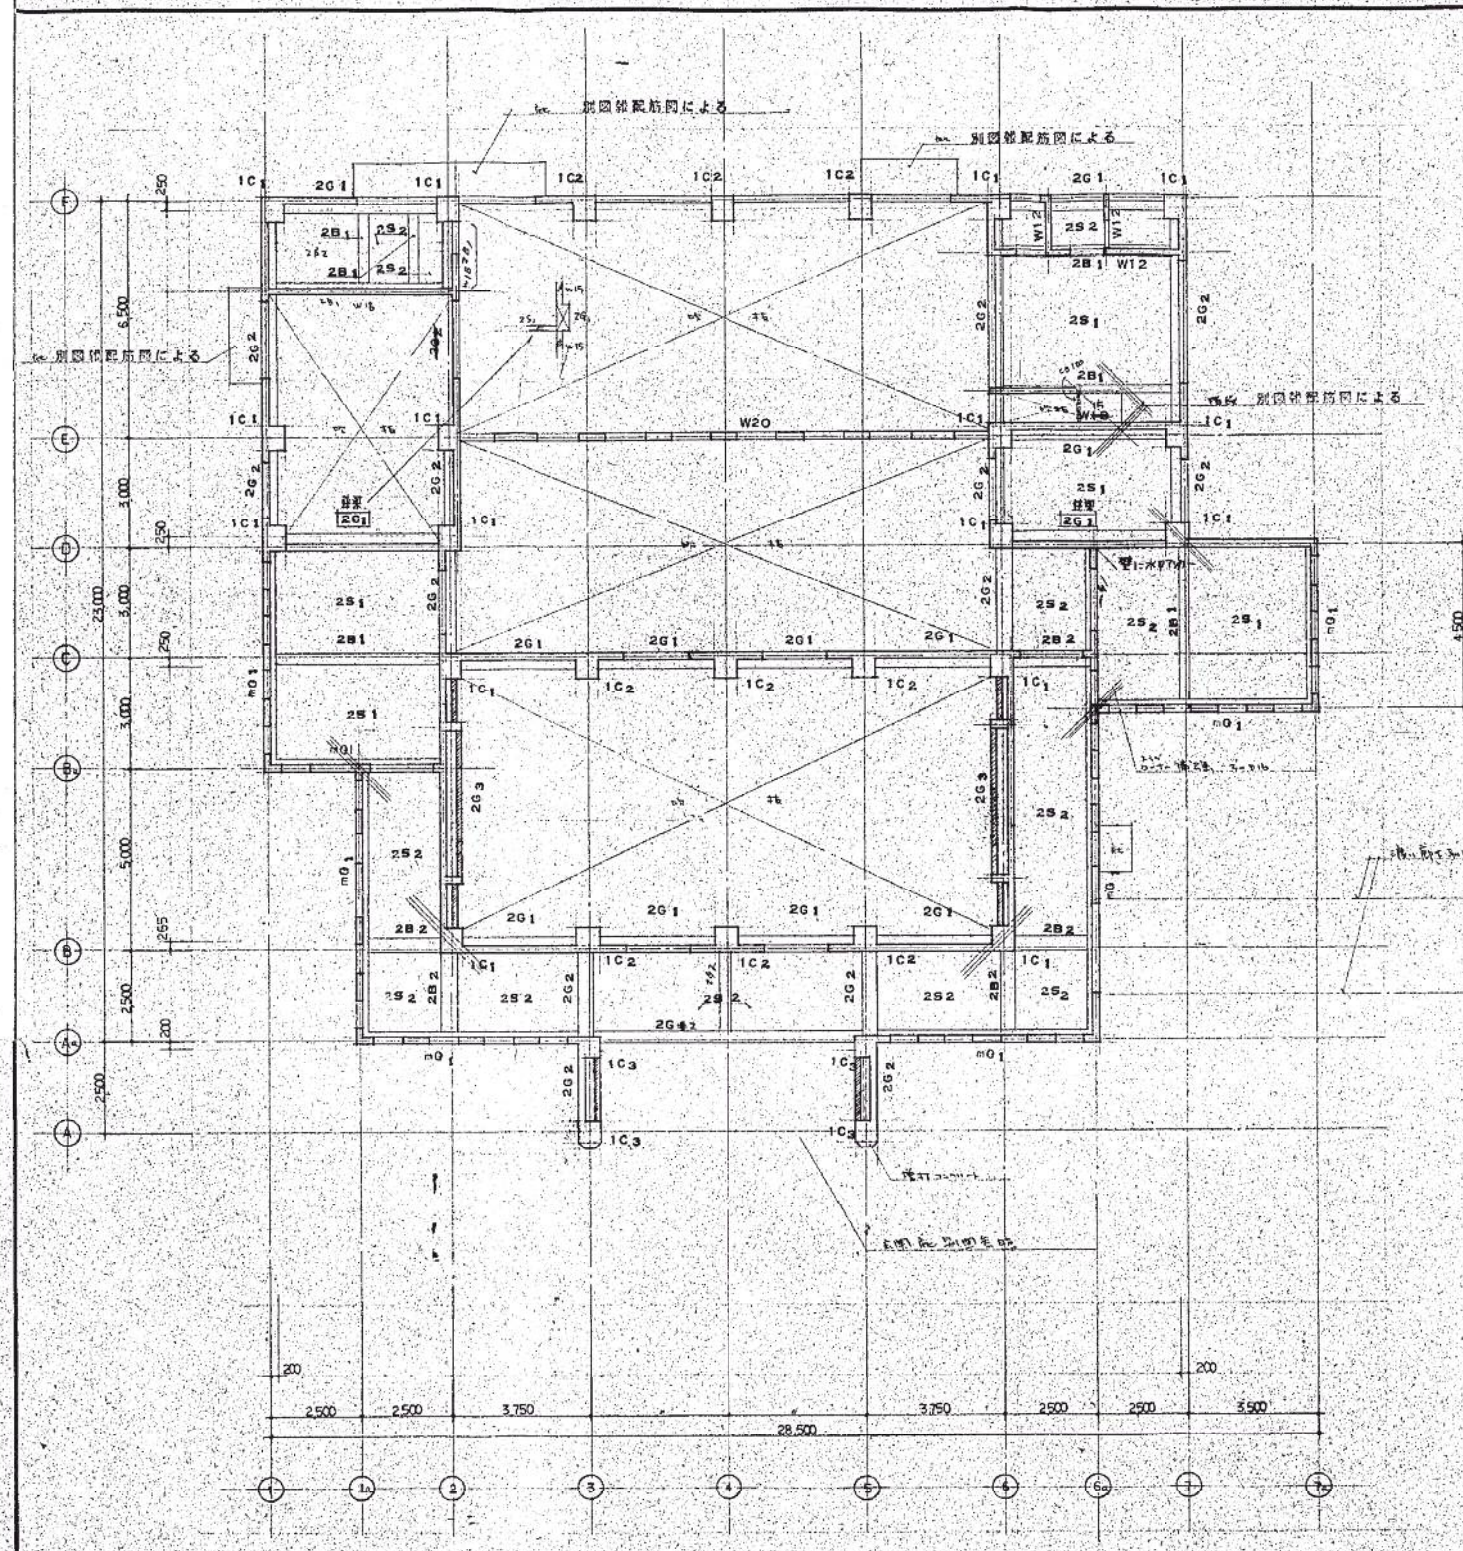

共通事項

特記なき限り下記による

単位: mm

縮尺: 1/100



2 階 伏 図 1/100

(仮称) 広域斎場新築

工事設計図 NO. 43 建築






縮尺 1/100

年月日 54.2

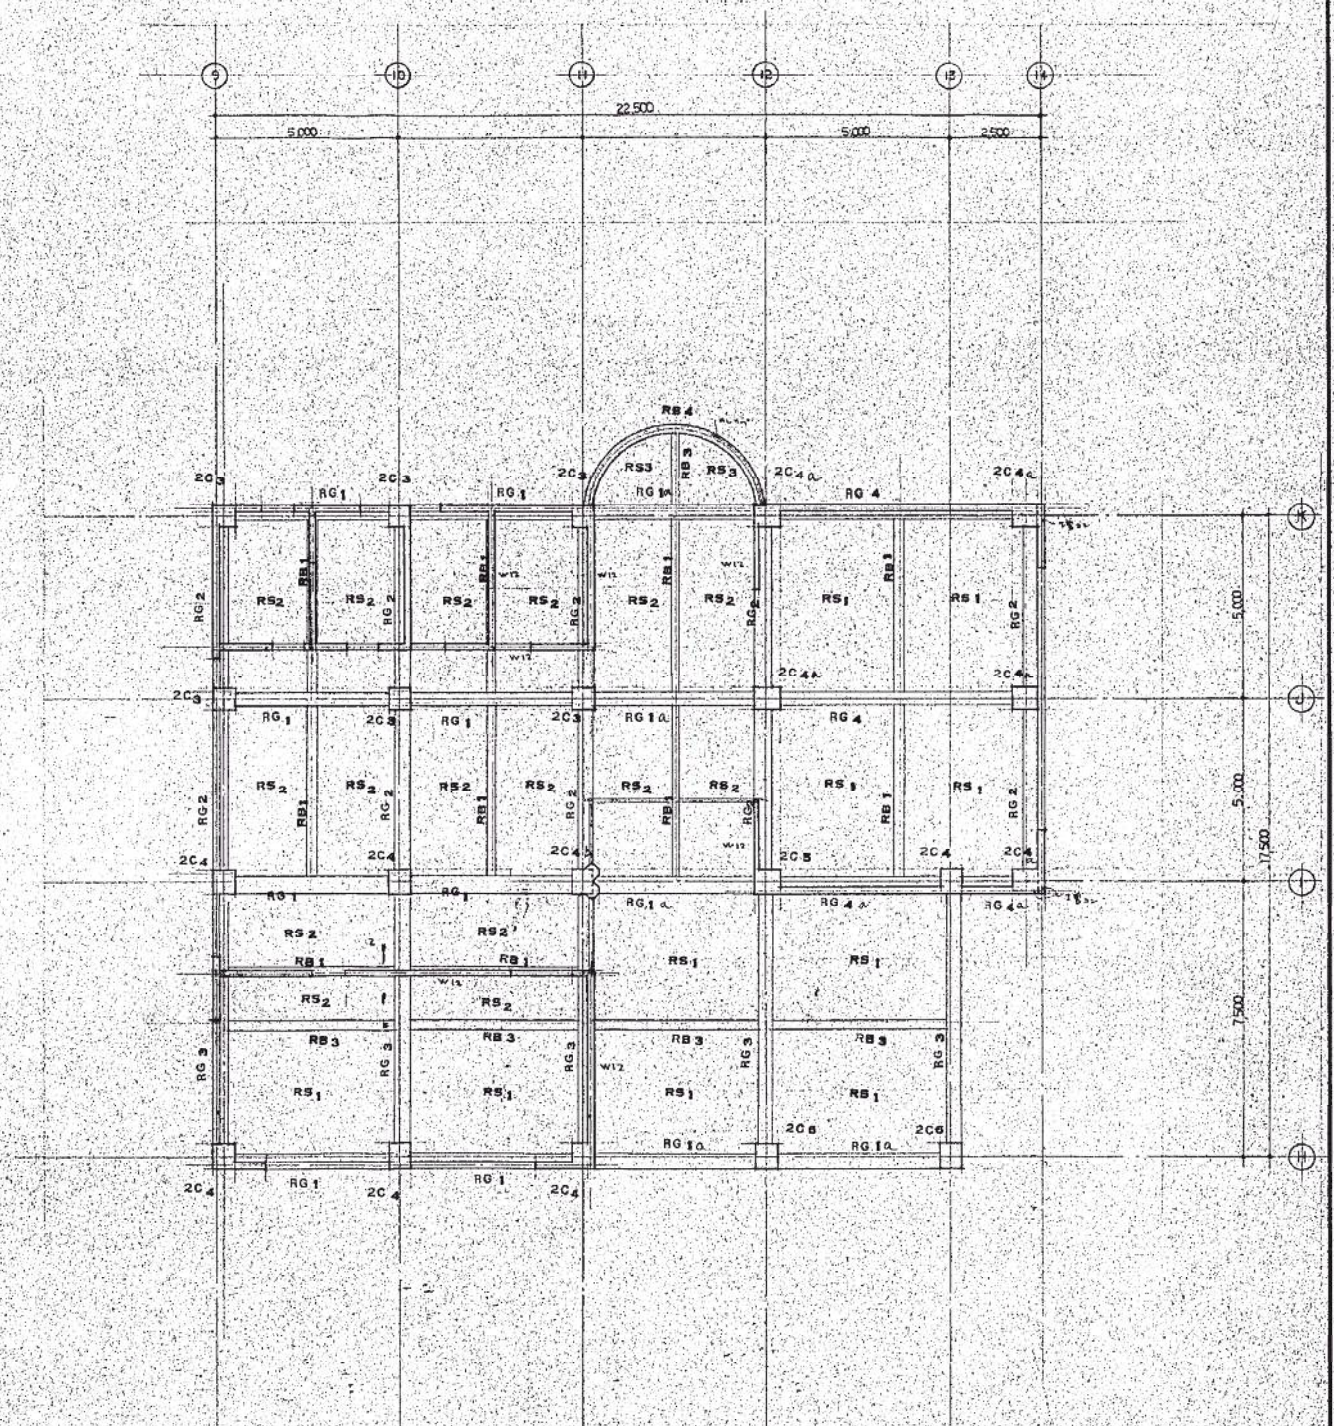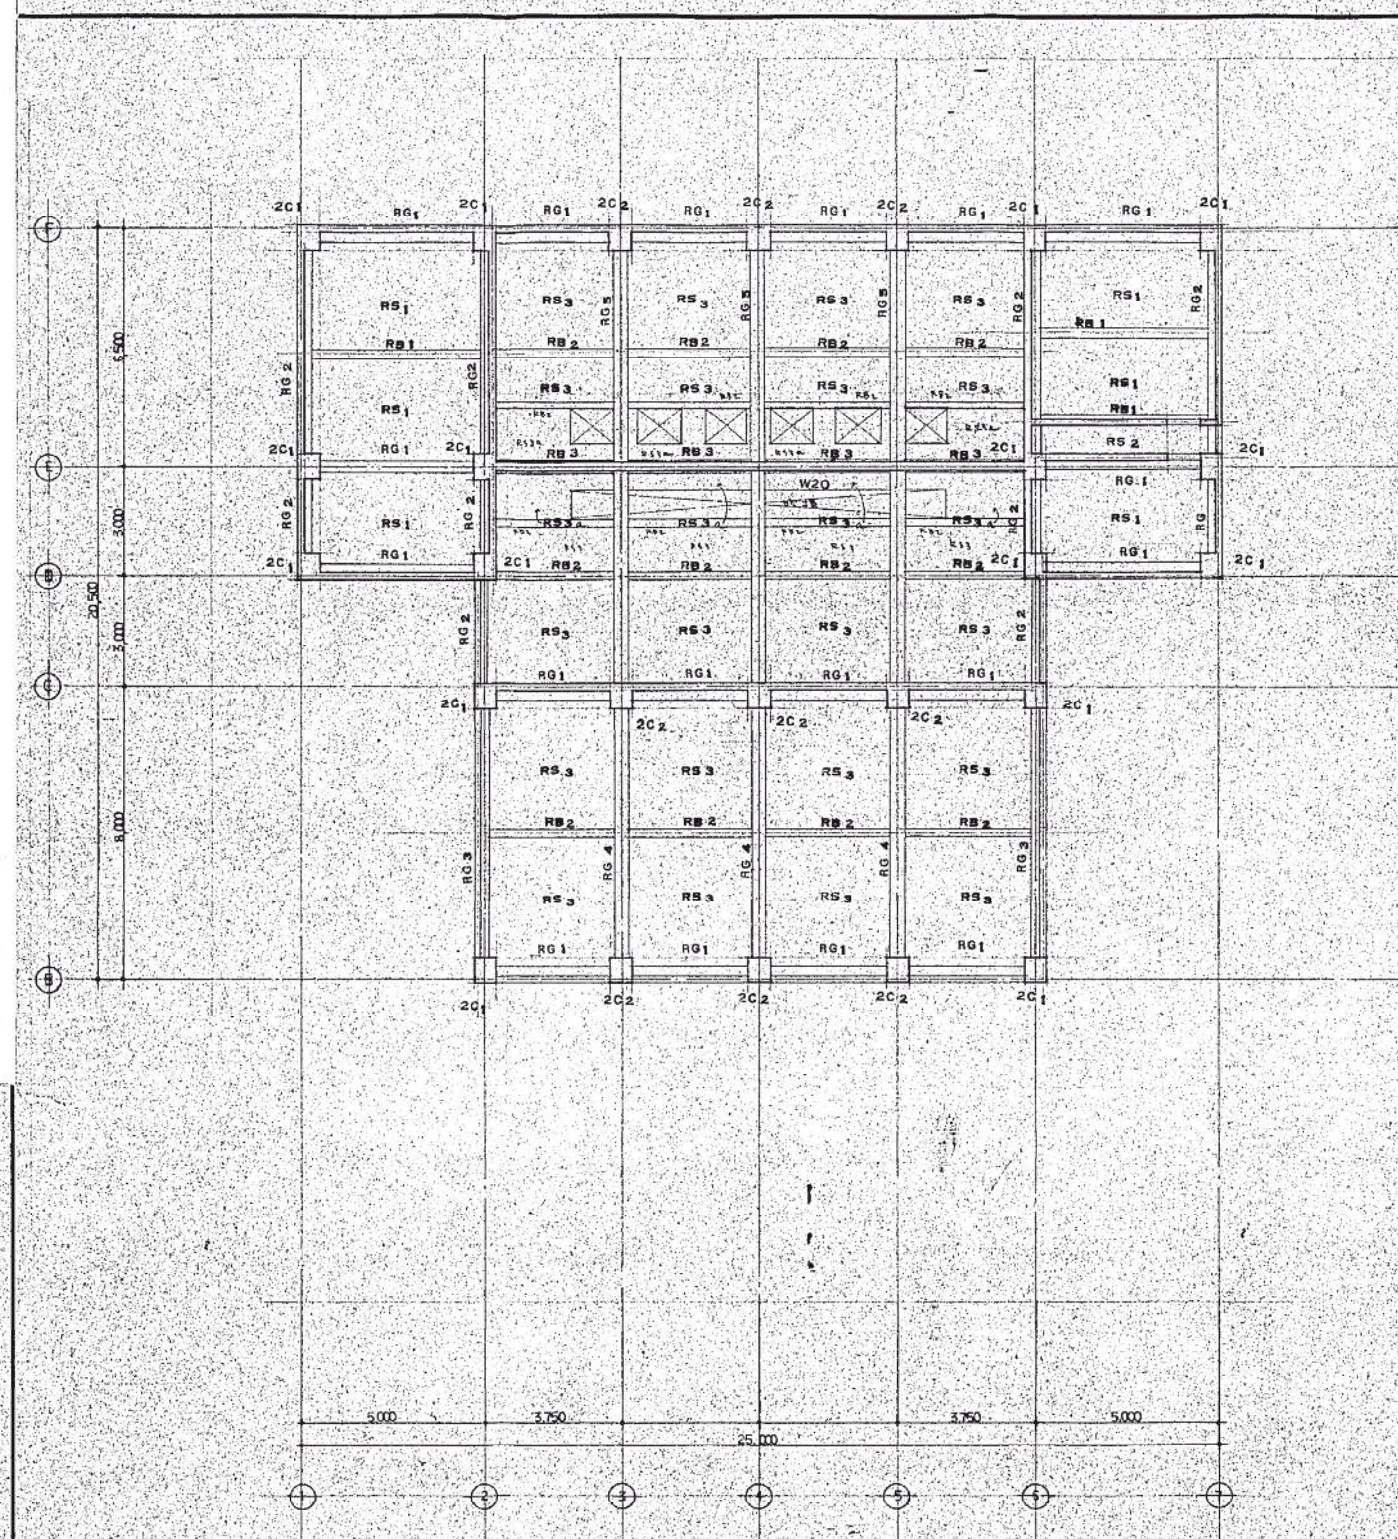


第一層 伏圖
1/100





(假稱) 公域新場新裝
圖面名稱 樓層伏圖
圖尺 1/100
NO. 44
建築
54.2

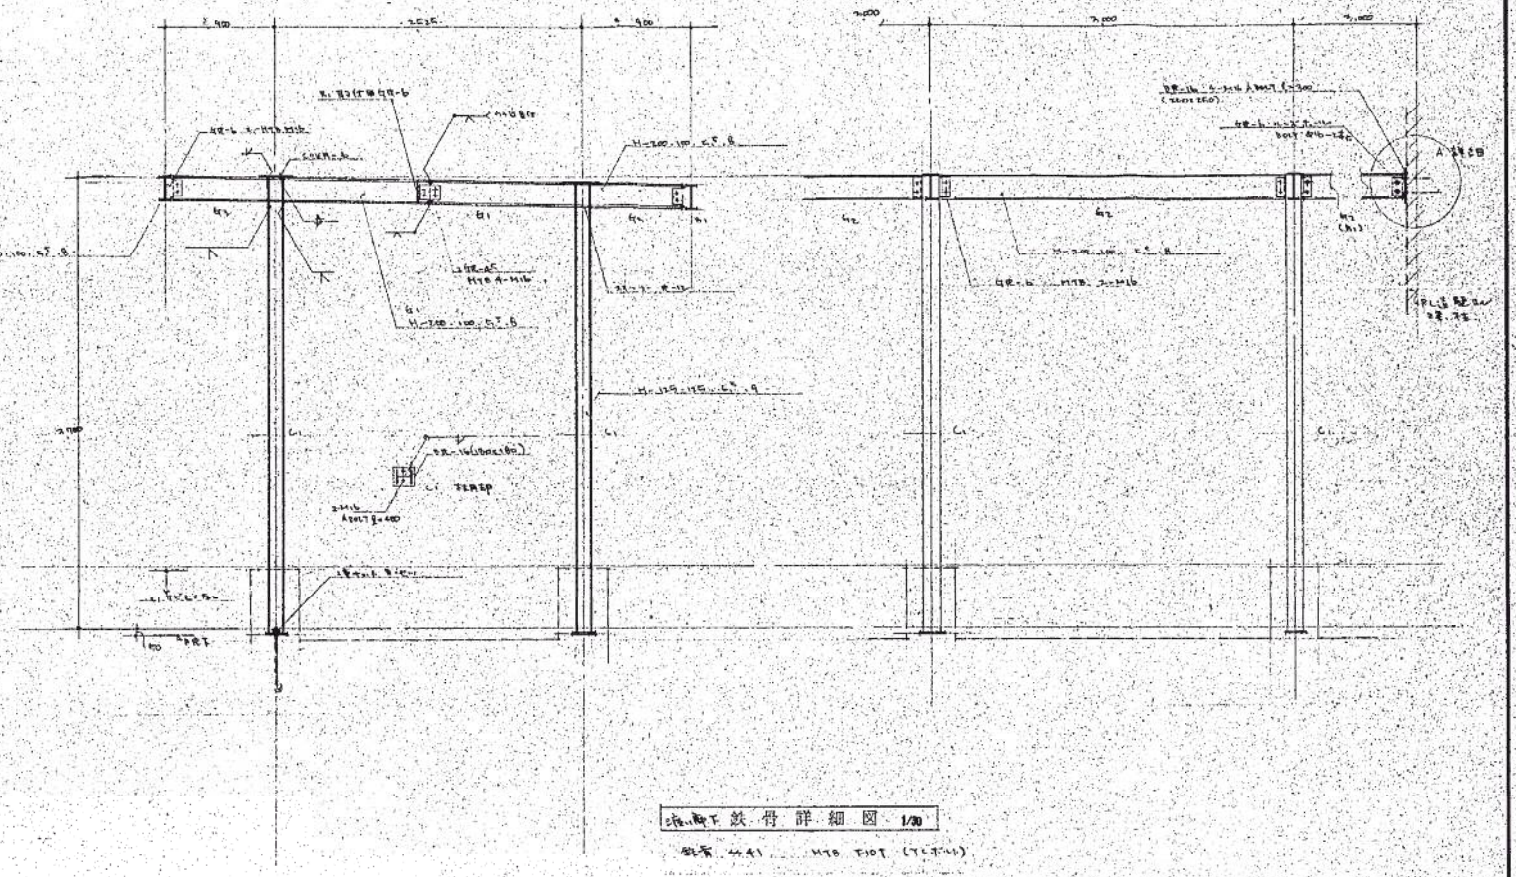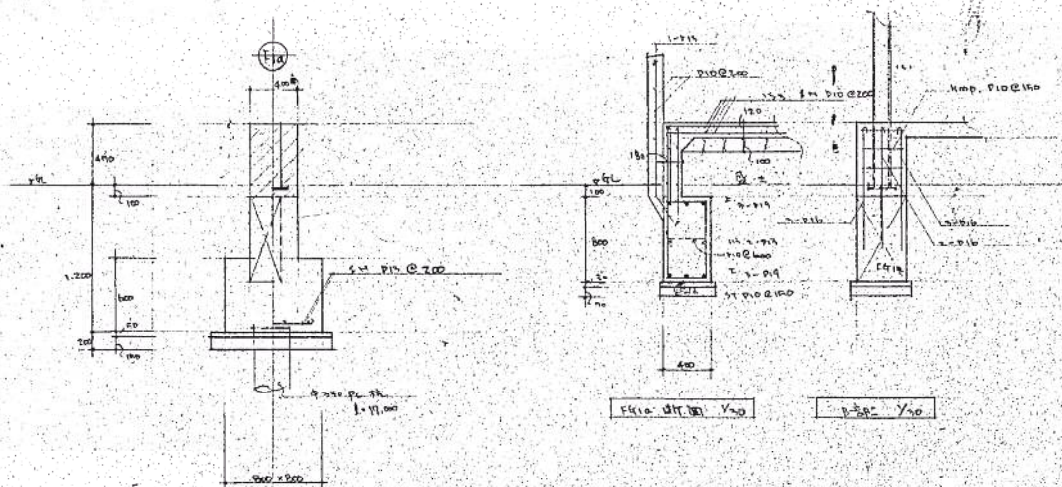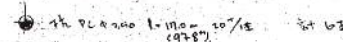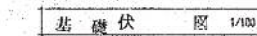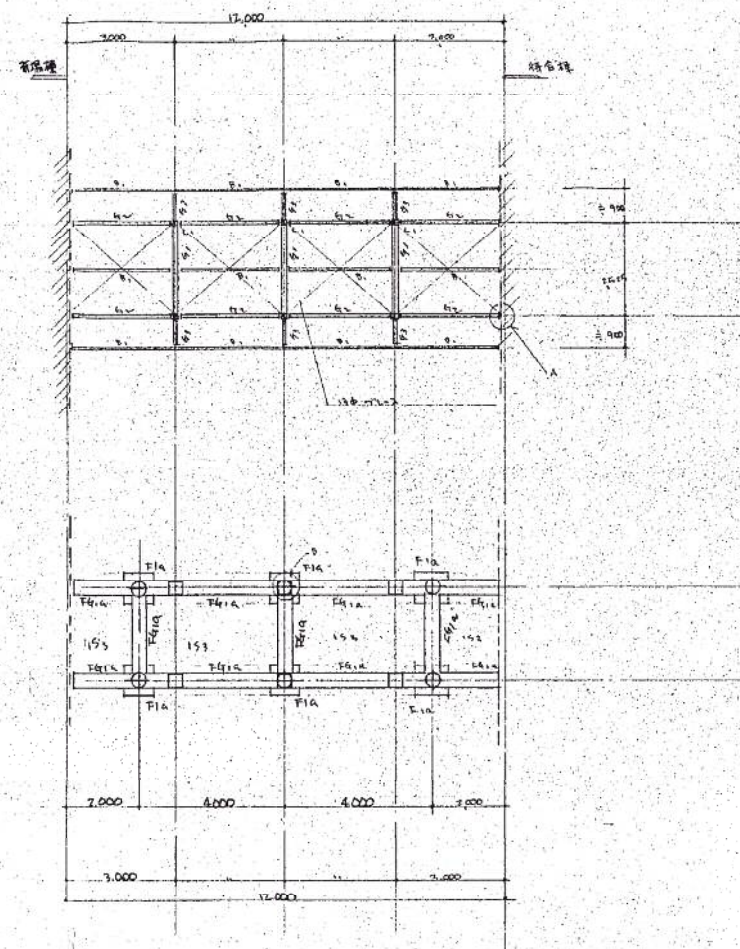

(仮称)広域斎場新築		工事設計図		NO. 49
図面名称	伏見断面リスト鉄骨詳細図			建築
縮尺	1/100	1/50	1/30	年月日 54.2

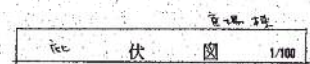

44. $WH = 250, 200, 9, 12$ (S-E-N)
45. $H = 250, 125, 6, 9$
46. $H = 250, 125, 6, 9$
($R = 5, 10, 10, 10$)
47. $H = 200, 200, 8, 12$

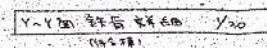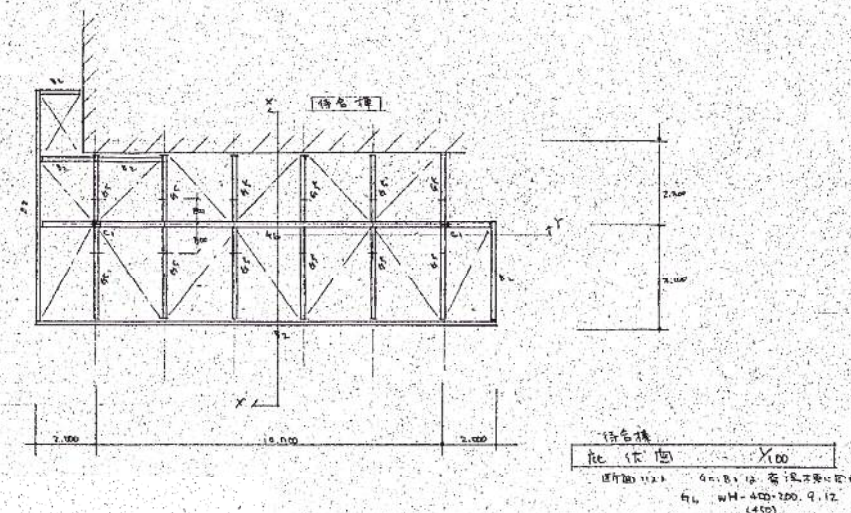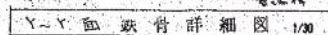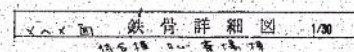

(仮称) 広域斎場新築		工事設計図	NO.
図面名称 (5.階) 伏 図 鉄 骨 詳 細 図			50/建築
縮 尺	1/100	1/50	年月日 54.2